TEXAS TRANSPORTATION COMMISSION

HARRIS County

MINUTE ORDER

HOUSTON District

In the city of La Porte, HARRIS COUNTY, Texas, on BUSINESS STATE HIGHWAY 146D, the state used certain land for highway purposes for which there is no record title in the name of the state or city.

A portion of the land (surplus land), described in Exhibit A, is no longer needed for a state highway purpose.

In accordance with V.T.C.A., Transportation Code, Chapter 202, Subchapter B, the Texas Transportation Commission (commission) may recommend the quitclaim of any interest that may have accrued to the state by use of the property.

The City of La Porte has requested that the surplus land be quitclaimed to the city.

NOW, THEREFORE, the commission finds that the surplus land is no longer needed for a state highway purpose and recommends, subject to approval by the attorney general, that the Governor of Texas execute a proper instrument quitclaiming all of the state's rights and interest in the surplus land to the City of La Porte, Texas.

IT IS FURTHER ORDERED that the surplus land is removed from the state highway system.

Submitted and reviewed by:

Director, Right of Way Division

Recommended by:

Executive Director

111772 MAR 26 09

Minute Number | Date Passed

Exhibit "A"

- Beginning at Business State Highway 146-D Baseline Station 856+48.48, same being perpendicular to said baseline and the east end of a curve in the existing north right-of-way line of West Main Street / Business State Highway 146-D (85 foot right-of-way width), situated east of the northbound frontage road of State Highway 146 in La Porte, Texas, proceeding in an easterly direction, a distance of 2,844 feet (0.54 miles) to the intersection of Broadway / Old State Highway 146 / Business State Highway 146-D (100 foot right-of-way width), then

- South from said intersection of West Main Street / Business State Highway 146-D (85 foot right-of-way width), and along said Broadway / Old State Highway 146 / Business State Highway 146-D (100 foot right-of-way width), a distance of 4,772 feet (0.90 miles) to the intersection of Fairmont Parkway / West J Street.

As shown on the attached drawing made a part hereof.

HARRIS CPM 389-15-12

INDEX OF SHEETS
(SEE SHEET 2)

STATE OF TEXAS
DEPARTMENT OF TRANSPORTATION

FED. RD. DIV. NO.	STATE PROJECT NO.		SHEET NO.
6	CPM 389-15-12		1
STATE	STATE DISTRICT	COUNTY	
TEXAS	HOU	HARRIS	
CONTROL	SECTION	JOB	HIGHWAY
0389	15	012	BS146

DESIGN SPEED 30 MPH
ADT=13,100 (2002)

PLANS OF PROPOSED
STATE HIGHWAY IMPROVEMENT
STATE PROJECT NO.: CPM 389-15-12
CONTROL NO.: 0389-15-012
HARRIS COUNTY
BS 146D

CSJ 0389-15-012	ROADWAY	= 6039.78 FT.	= 1.144 MI.
NET LENGTH OF PROJECT:		= 6039.78 FT.	= 1.144 MI.

FOR THE CONSTRUCTION/RESTORATION OF EXISTING ROAD CONSISTING OF JOINT AND CRACK SEAL CONCRETE PAVEMENT

(LIMITS: BS 146 FROM SH 146 TO FAIRMONT PARKWAY)

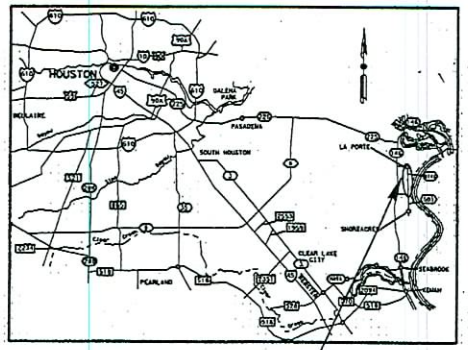

PROJECT LOCATION

VICINITY MAP
NTS

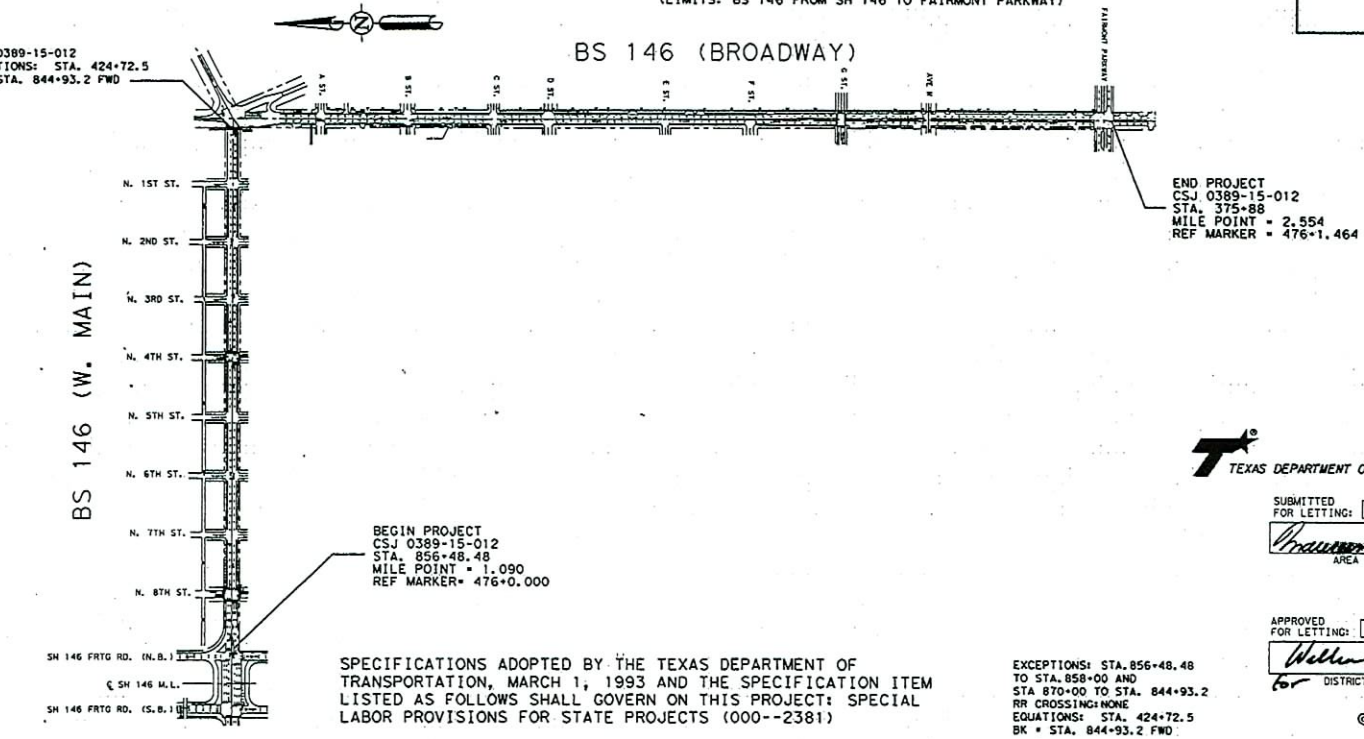

COUNTY HARRIS PROJ. NO. CPM 389-15-12
HWY. NO. BS 146 LETTING DATE MARCH 2003
DATE ACCEPTED

SPECIFICATIONS ADOPTED BY THE TEXAS DEPARTMENT OF TRANSPORTATION, MARCH 1, 1993 AND THE SPECIFICATION ITEM LISTED AS FOLLOWS SHALL GOVERN ON THIS PROJECT: SPECIAL LABOR PROVISIONS FOR STATE PROJECTS (000--2381)

EXCEPTIONS: STA. 856+48.48 TO STA. 858+00 AND STA 870+00 TO STA. 844+93.2
RR CROSSING: NONE
EQUATIONS: STA. 424+72.5 BK = STA. 844+93.2 FWD

TEXAS DEPARTMENT OF TRANSPORTATION

SUBMITTED FOR LETTING: 1-6-2003
AREA ENGINEER

APPROVED FOR LETTING:
DIRECTOR DESIGN DIVISION

APPROVED FOR LETTING: 1/21/03
for DISTRICT ENGINEER

APPROVED FOR LETTING:
DIRECTOR TRAFFIC OPERATIONS DIVISION

© 2002 by Texas Department of Transportation
(512)416-2055; all rights reserved

SH146001.DGN

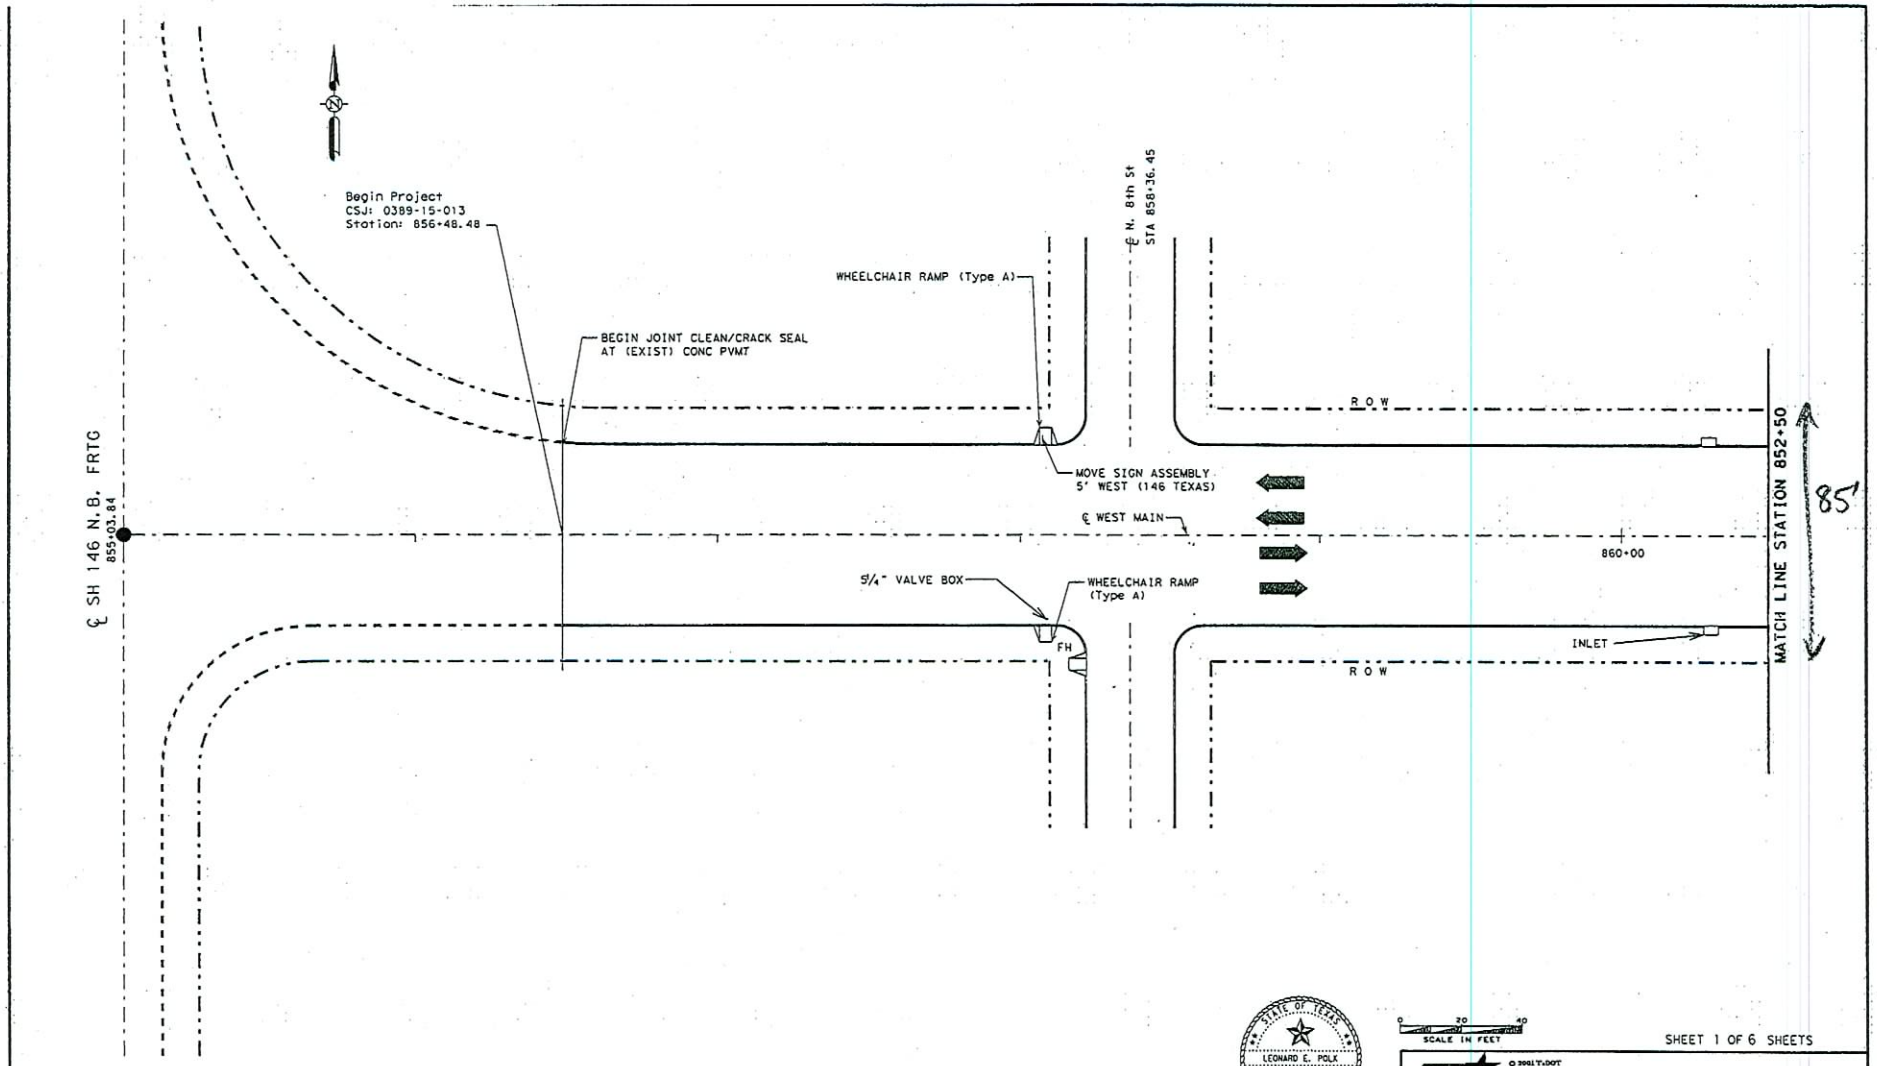

NOTE: ALL VALVES AND BOXES WILL BE RAISED TO GRADE OF FINISHED ROADWAY.

STATE OF TEXAS
LEONARD E. POLK
65474
LICENSED
PROFESSIONAL ENGINEER

The seal appearing on this document was authorized by Leonard E. Polk, P.E. 65474, on July 18, 2001

Alteration of a sealed document without proper notification to the responsible engineer is an offense under the Texas Engineering Practice Act.

0 20 40
SCALE IN FEET

SHEET 1 OF 6 SHEETS

© 2001 TxDOT

TEXAS DEPARTMENT OF TRANSPORTATION
SOUTH HARRIS AREA OFFICE

MILLING/JOINT/CRACK SEAL/OVERLAY

DRAWING FILE NAME: MOB146S1.DGN	FED. RD. DIV. NO.	STATE	PROJECT NO.			HIGHWAY
ORIGINAL DATE OF DRAWING: 02/28/01	6	TX	CSR 389-15-13, ETC.			BS 146 D
REVISIONS:	DISTRICT	COUNTY	CONTROL	SECT	JOB	SHEET NO.
	HOUSTON	HARRIS	0389	15	013, ETC	50

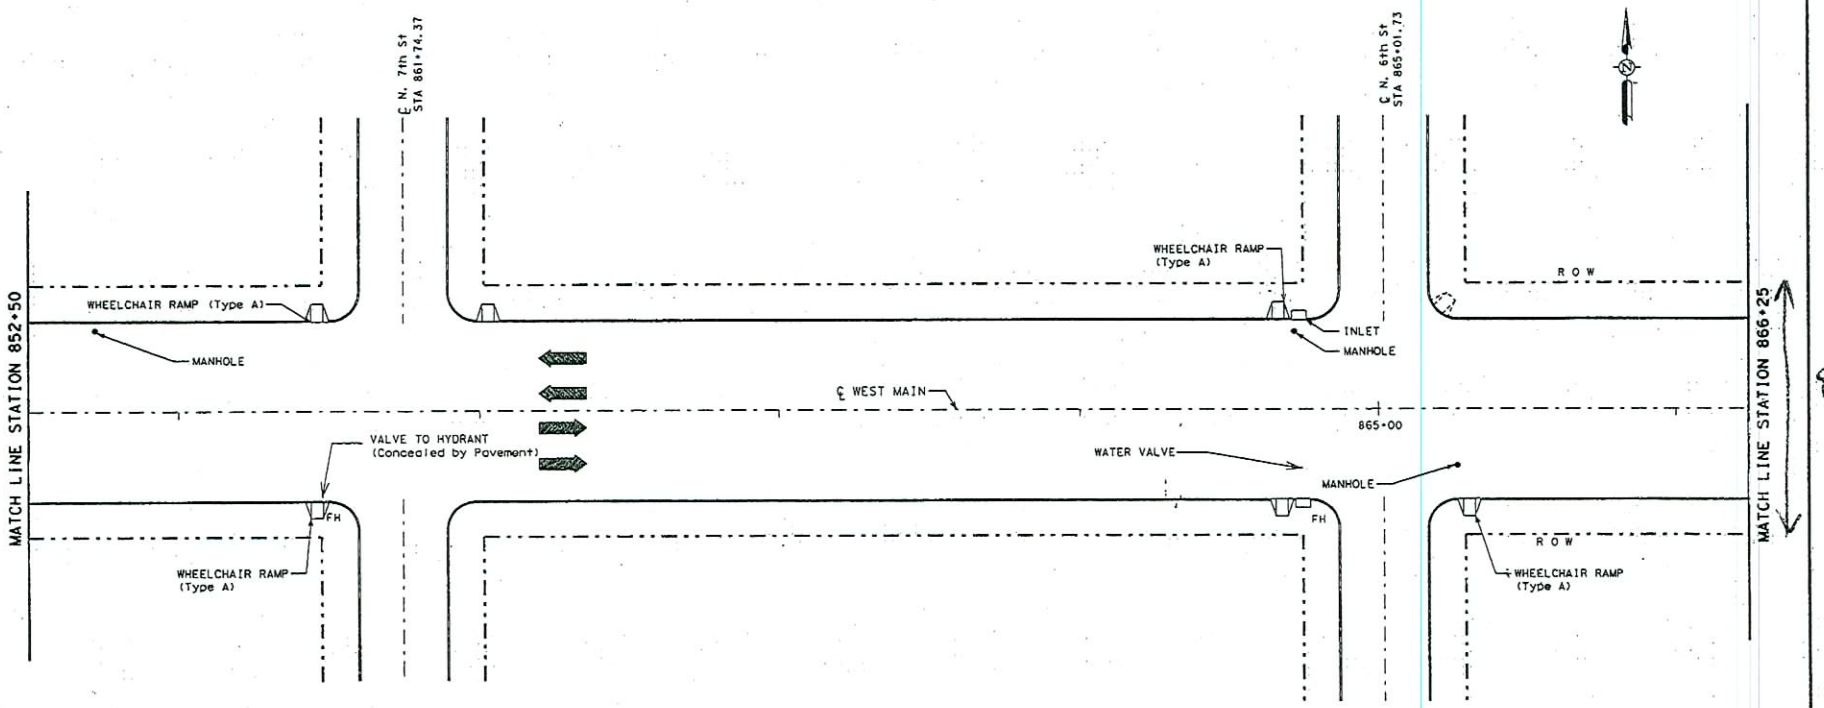

NOTE: ALL VALVES AND BOXES WILL BE RAISED TO GRADE OF FINISHED ROADWAY.

STATE OF TEXAS
LEONARD E. POLK
65474
LICENSED PROFESSIONAL ENGINEER

The seal appearing on this document was authorized by Leonard E. Polk, P.E. 65474, on July 18, 2001

Alteration of a sealed document without proper notification to the responsible engineer is an offense under the Texas Engineering Practice Act.

0 20 40
SCALE IN FEET

SHEET 2 OF 6 SHEETS

TEXAS DEPARTMENT OF TRANSPORTATION
SOUTH HARRIS AREA OFFICE

MILLING/JOINT/CRACK SEAL/OVERLAY

DRAWING FILE NAME: MOB146S1.DGN	FED. RD. DIV. RD.	STATE	PROJECT NO.				HIGHWAY
ORIGINAL DATE OF DRAWING: 02/28/01	6	TX	CSR 389-15-13, ETC.				BS 146 D
REVISIONS:	DISTRICT	COUNTY	CONTROL	SECT	JOB		SHEET NO.
	HOUSTON	HARRIS	0389	15	013, ETC		51

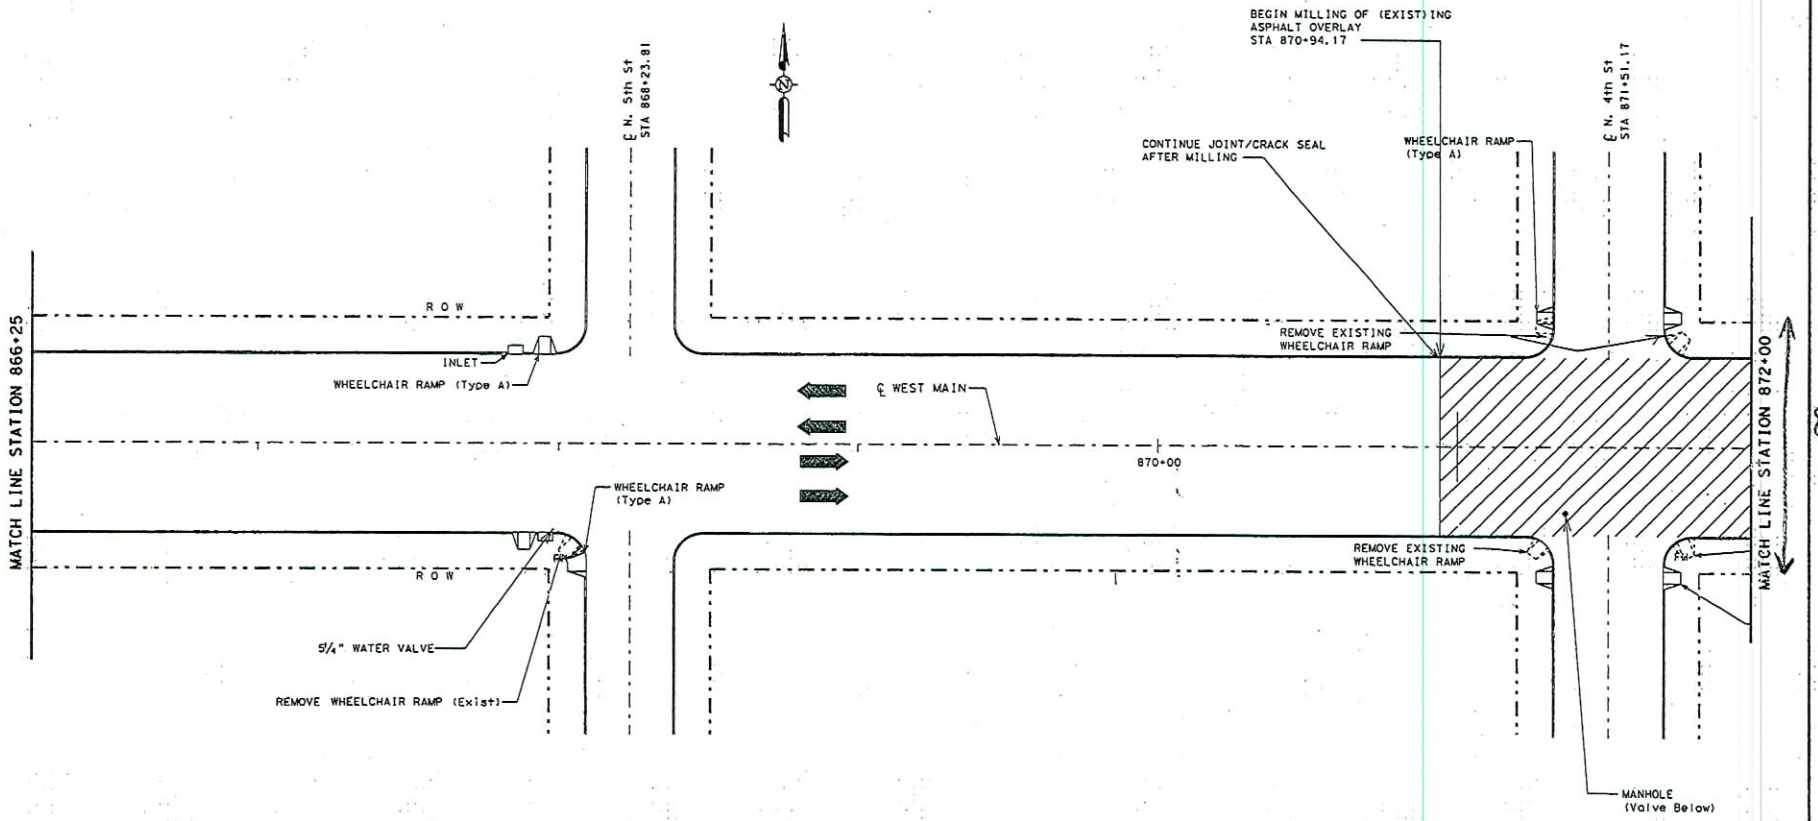

NOTE: 1. ALL VALVES AND BOXES WILL BE RAISED TO GRADE OF FINISHED ROADWAY.
2. REMOVAL OF WHEELCHAIR RAMPS WILL BE INCIDENTAL TO CONSTRUCTION.

LEGEND

Existing Asphalt (1½")

STATE OF TEXAS
LEONARD E. POLK
65474
LICENSED PROFESSIONAL ENGINEER

The seal appearing on this document was authorized by Leonard E. Polk, P.E. 65474, on July 18, 2001

Alteration of a sealed document without proper notification to the responsible engineer is an offense under the Texas Engineering Practice Act.

0 20 40
SCALE IN FEET

SHEET 3 OF 6 SHEETS

© 2001 TxDOT

TEXAS DEPARTMENT OF TRANSPORTATION
SOUTH HARRIS AREA OFFICE

MILLING/JOINT/CRACK SEAL/OVERLAY

DRAWING FILE NAME:	FED. RD. DIV. NO.	STATE	PROJECT NO.			HIGHWAY
MOB146S1.DGN	6	TX	CSR 389-15-13, ETC.			BS 146 D
ORIGINAL DATE OF DRAWING: 02/28/01	DISTRICT	COUNTY	CONTROL	SECT	JOB	SHEET NO.
REVISIONS:	HOUSTON	HARRIS	0389	15	013, ETC	52

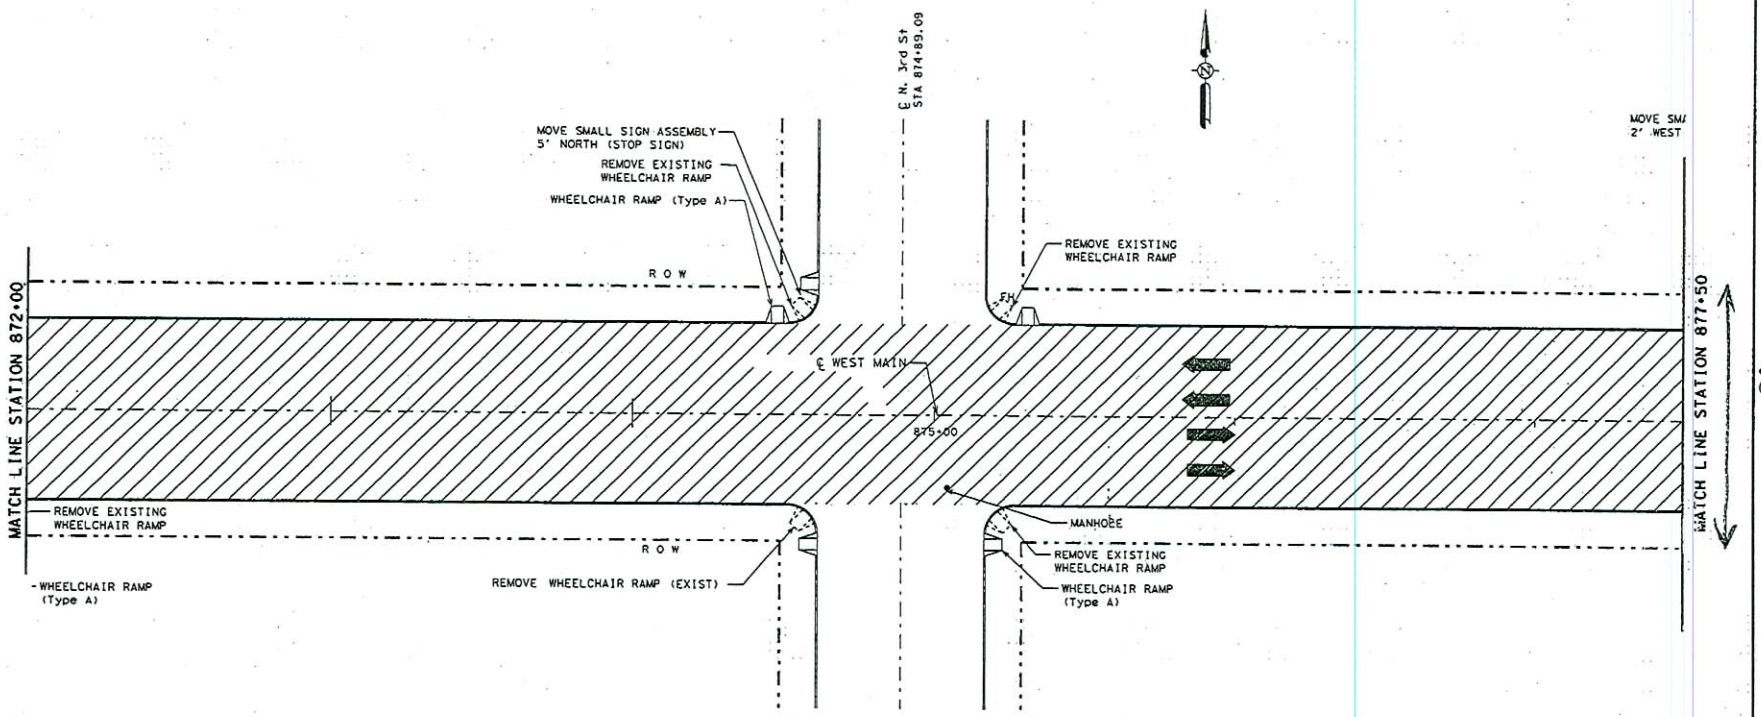

NOTE: 1. ALL VALVES AND BOXES WILL BE RAISED TO GRADE OF FINISHED ROADWAY.
2. REMOVAL OF WHEELCHAIR RAMPS WILL BE INCIDENTAL TO CONSTRUCTION.

LEGEND

Existing Asphalt (1½")

STATE OF TEXAS
LEONARD E. POLK
65474
LICENSED PROFESSIONAL ENGINEER

The seal appearing on this document was authorized by Leonard E. Polk, P.E. 65474, on July 18, 200[illegible]

Alteration of a sealed document without proper notification to the responsible engineer is an offense under the Texas Engineering Practice Act.

0 20 40
SCALE IN FEET

SHEET 4 OF 6 SHEETS

© 2001 TxDOT

TEXAS DEPARTMENT OF TRANSPORTATION
SOUTH HARRIS AREA OFFICE

MILLING/JOINT/CRACK SEAL/OVERLAY

DRAWING FILE NAME: MOB146ST.DGN	FED. RD. DIV. NO.	STATE	PROJECT NO.			HIGHWAY
ORIGINAL DATE OF DRAWING: 02/28/01	6	TX	CSR 389-15-13, ETC.			BS 146 D
REVISIONS:	DISTRICT	COUNTY	CONTROL	SECT	JOB	SHEET NO.
	HOUSTON	HARRIS	0389	15	013, ETC	53

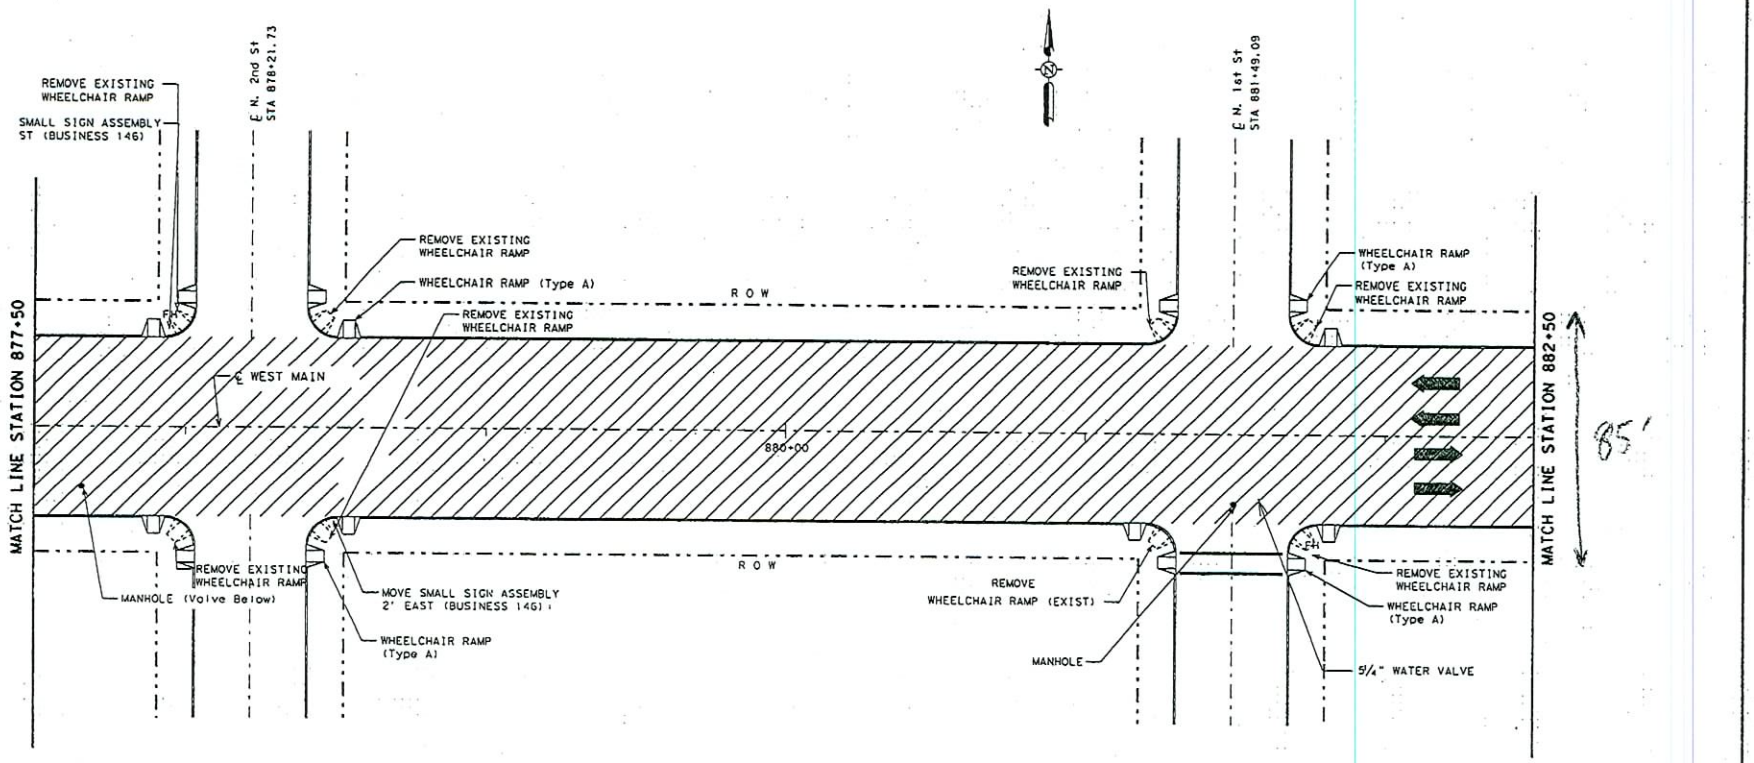

NOTE: 1. ALL VALVES AND BOXES WILL BE RAISED TO GRADE OF FINISHED ROADWAY.
2. REMOVAL OF WHEELCHAIR RAMPS WILL BE INCIDENTAL TO CONSTRUCTION.

LEGEND

Existing Asphalt (1½")

STATE OF TEXAS
LEONARD E. POLK
65474
LICENSED PROFESSIONAL ENGINEER

The seal appearing on this document was authorized by Leonard E. Polk, P.E. 65474, on July 18, 2001

Alteration of a sealed document without proper notification to the responsible engineer is an offense under the Texas Engineering Practice Act.

0 20 40
SCALE IN FEET

SHEET 5 OF 6 SHEETS

© 2001 TxDOT

TEXAS DEPARTMENT OF TRANSPORTATION
SOUTH HARRIS AREA OFFICE

MILLING/JOINT/CRACK SEAL/OVERLAY

DRAWING FILE NAME: MOB146S1.DGN	FED. RD. DIV. NO.	STATE	PROJECT NO.			HIGHWAY
ORIGINAL DATE OF DRAWING: 02/26/01	6	TX	CSR 389-15-13, ETC.			BS 146 C
REVISIONS:	DISTRICT	COUNTY	CONTROL	SECT	JOB	SHEET NO.
	HOUSTON	HARRIS	0389	15	013, ETC	54

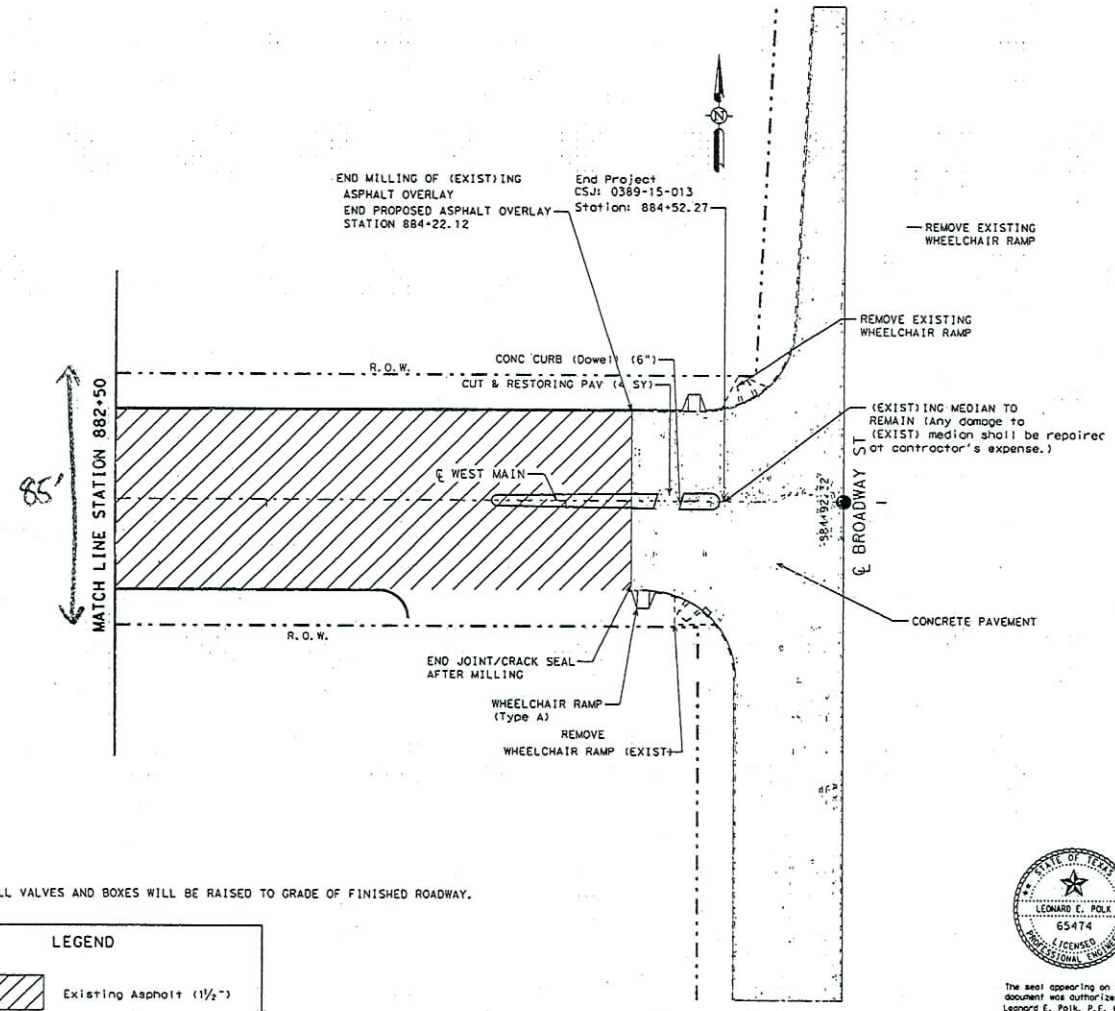

NOTE: ALL VALVES AND BOXES WILL BE RAISED TO GRADE OF FINISHED ROADWAY.

LEGEND

Existing Asphalt (1½")

STATE OF TEXAS
LEONARD E. POLK
65474
LICENSED PROFESSIONAL ENGINEER

The seal appearing on this document was authorized by Leonard E. Polk, P.E. 65474, on July 18, 2001

Alteration of a sealed document without proper notification to the responsible engineer is an offense under the Texas Engineering Practice Act.

0 20 40
SCALE IN FEET

SHEET 6 OF 6 SHEETS

© 2001 T.DOT

TEXAS DEPARTMENT OF TRANSPORTATION
SOUTH HARRIS AREA OFFICE

MILLING/JOINT/CRACK SEAL/OVERLAY

DRAWING FILE NAME: MOB146ST.DGN	FED. RD. DIV. NO.	STATE	PROJECT NO.				HIGHWAY
ORIGINAL DATE OF DRAWING: 02/28/01	6	TX	CSR 389-15-13, ETC.				BS 146 D
REVISIONS:	DISTRICT	COUNTY	CONTROL	SECT	JOB		SHEET NO.
	HOUSTON	HARRIS	0389	15	013, ETC		55

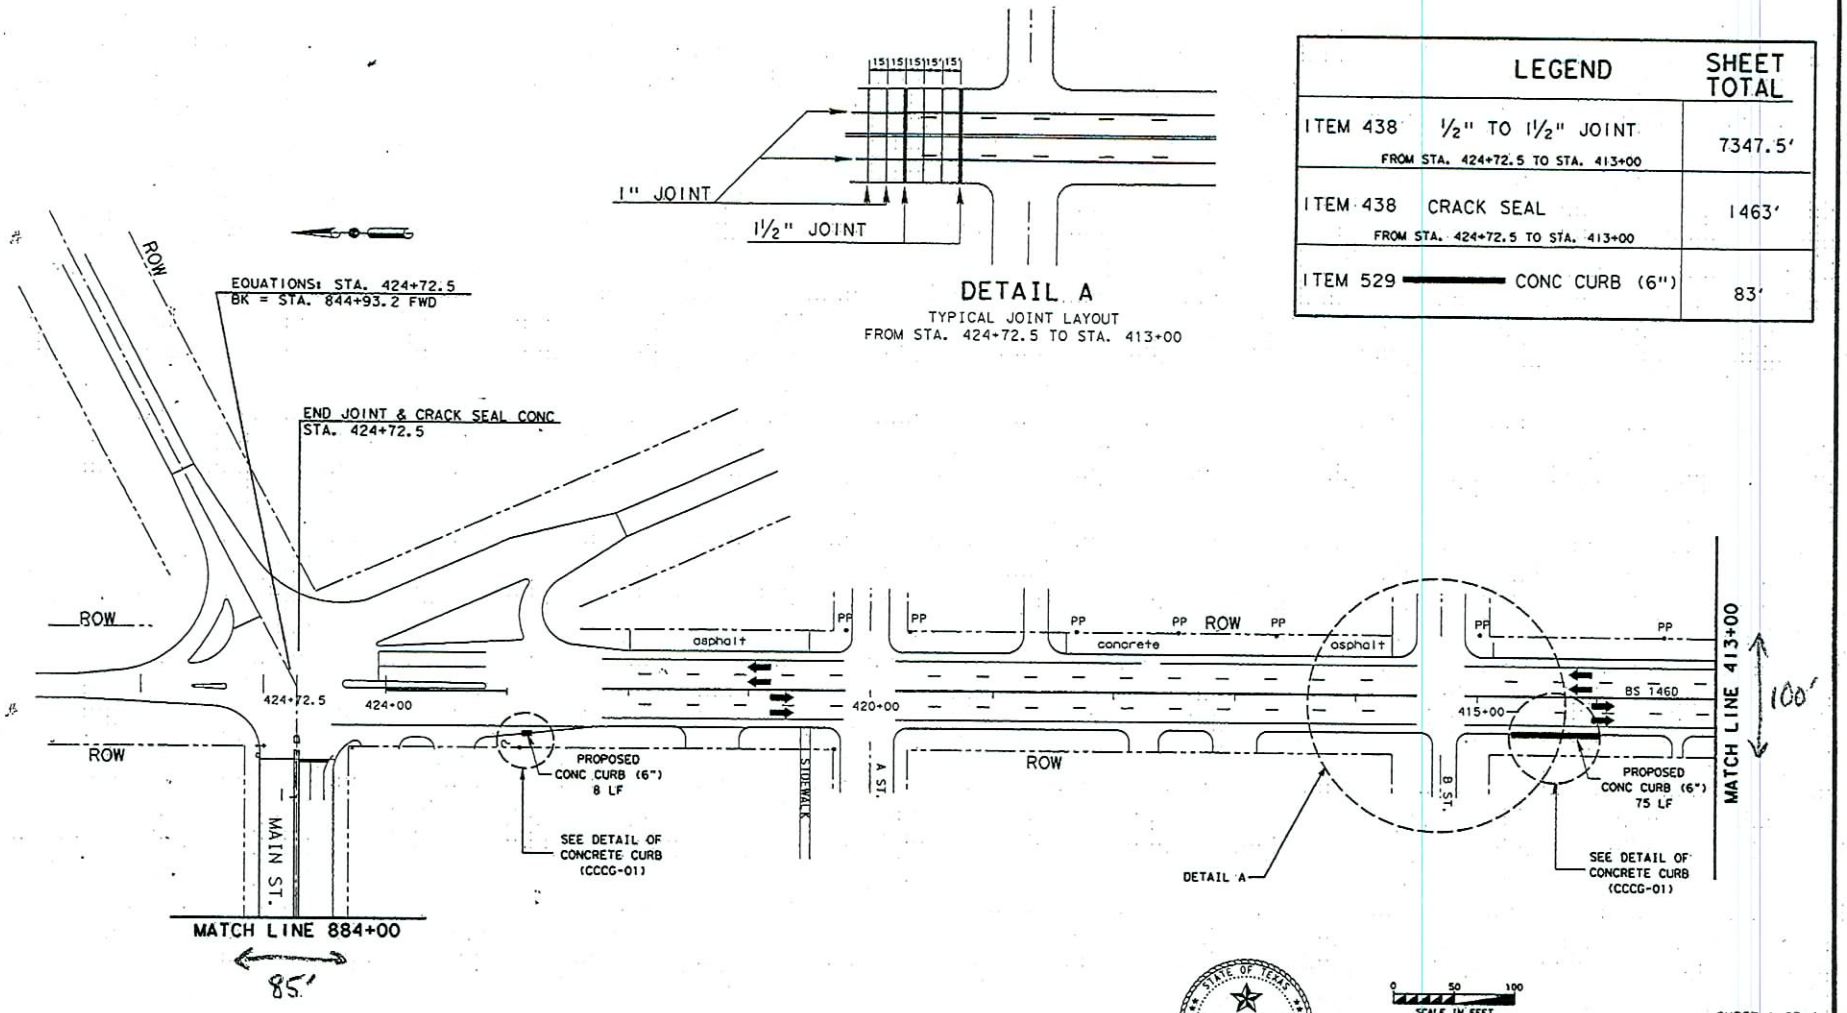

LEGEND		SHEET TOTAL
ITEM 438	½" TO 1½" JOINT FROM STA. 424+72.5 TO STA. 413+00	7347.5'
ITEM 438	CRACK SEAL FROM STA. 424+72.5 TO STA. 413+00	1463'
ITEM 529	CONC CURB (6")	83'

STATE OF TEXAS
JEFFREY E. MARTINEZ
85516
LICENSED
PROFESSIONAL ENGINEER

The seal appearing on this document was authorized by Jeffrey E. Martinez, P.E. 85516, on January 16, 2003

0 50 100
SCALE IN FEET

SHEET 1 OF 4

© 2001 T.DOT

TEXAS DEPARTMENT OF TRANSPORTATION
SOUTH HARRIS AREA OFFICE

BS146 JOINT & CRACK SEAL CONC

DRAWING FILE NAME:	FED. RD. DIV. NO.	STATE	STATE PROJECT NO.			HIGHWAY
ORIGINAL DATE OF DRAWING:	6	TX	CPM 389-15-12			BS 146D
REVISIONS:	DISTRICT	COUNTY	CONTROL	SECT	JOB	SHEET NO.
	HOUSTON	HARRIS	0389	15	012	26

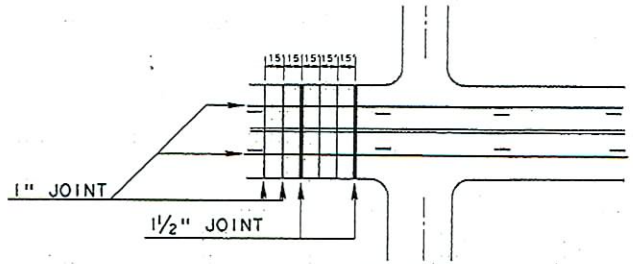

DETAIL A

TYPICAL JOINT LAYOUT
FROM STA. 413+00 TO STA. 399+00

	LEGEND	SHEET TOTAL
ITEM 438	½" TO 1½" JOINT (FROM STA. 413+00 TO STA. 399+00)	8273'
ITEM 438	CRACK SEAL (FROM STA. 413+00 TO STA. 401+50)	2300'
ITEM 465	INLET EXT (TY C)	2 EA
ITEM 529	CONC CURB (6")	14'
ITEM 3299	* CRACK AND SPALL REPAIR (ELASTOMERIC PATCHING MATERIAL) (FROM STA. 401+50 TO STA. 399+00)	296 GAL
ITEM 3299	** CRACK AND SPALL REPAIR (ELASTOMERIC PATCHING MATERIAL) (FROM STA. 401+50 TO STA. 399+00)	9 GAL

* FOR LONGITUDINAL & STITCHING REPAIR
** FOR TRANSVERSE SPALL REPAIR ONLY

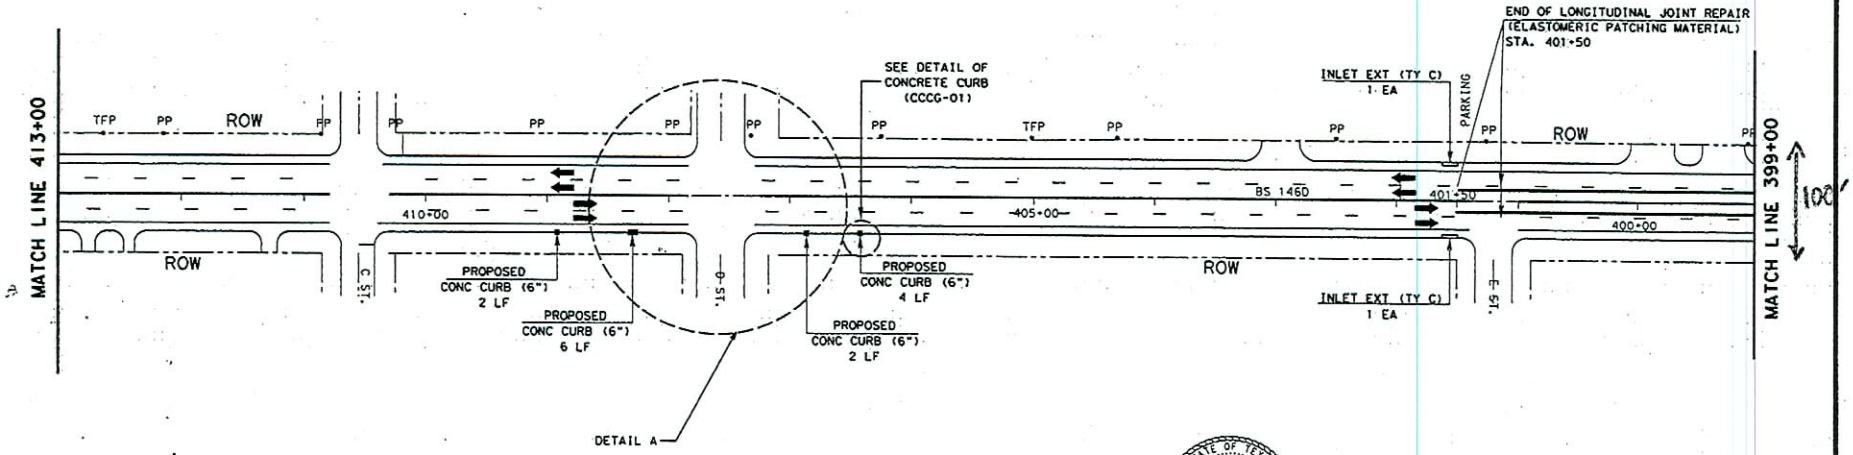

The seal appearing on this document was authorized by Jeffrey E. Martinez, P.E. 85516, on January 16, 2003

0 50 100
SCALE IN FEET

SHEET 2 OF4

© 2002 TxDOT

TEXAS DEPARTMENT OF TRANSPORTATION
SOUTH HARRIS AREA OFFICE

BS146 JOINT & CRACK SEAL CONC

DRAWING FILE NAME:	FED. RD. DIV. RD.	STATE	STATE PROJECT NO.			HIGHWAY
ORIGINAL DATE OF DRAWING:	6	TX	CPM 389-15-12			BS 146D
REVISIONS:	DISTRICT	COUNTY	CONTROL	SECT	JOB	SHEET NO.
	HOUSTON	HARRIS	0389	15	012	27

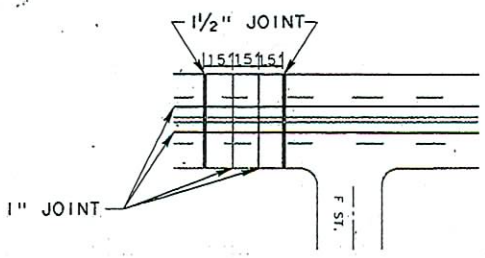

DETAIL A

TYPICAL JOINT LAYOUT
FROM STA. 399+00 TO STA. 392+00

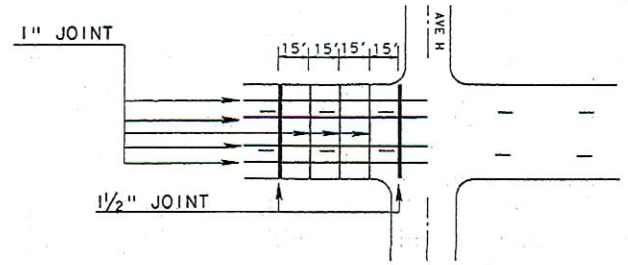

DETAIL B

TYPICAL JOINT LAYOUT
FROM STA. 392+00 TO STA. 385+00

	LEGEND	SHEET TOTAL
ITEM 438	½" TO 1½" JOINT (FROM STA. 399+00 TO STA. 392+00)	8773.5'
ITEM 361	FULL DEPTH REPAIR	291 SY
ITEM 529	CONC CURB (6")	99'
ITEM 3299	* CRACK AND SPALL REPAIR (ELASTOMERIC PATCHING MATERIAL) (FROM STA. 399+00 TO STA. 392+00)	824 GAL
ITEM 3299	** CRACK AND SPALL REPAIR (ELASTOMERIC PATCHING MATERIAL) (FROM STA. 399+00 TO STA. 392+00)	400 GAL

* FOR LONGITUDINAL & STITCHING REPAIR
** FOR TRANSVERSE SPALL REPAIR ONLY

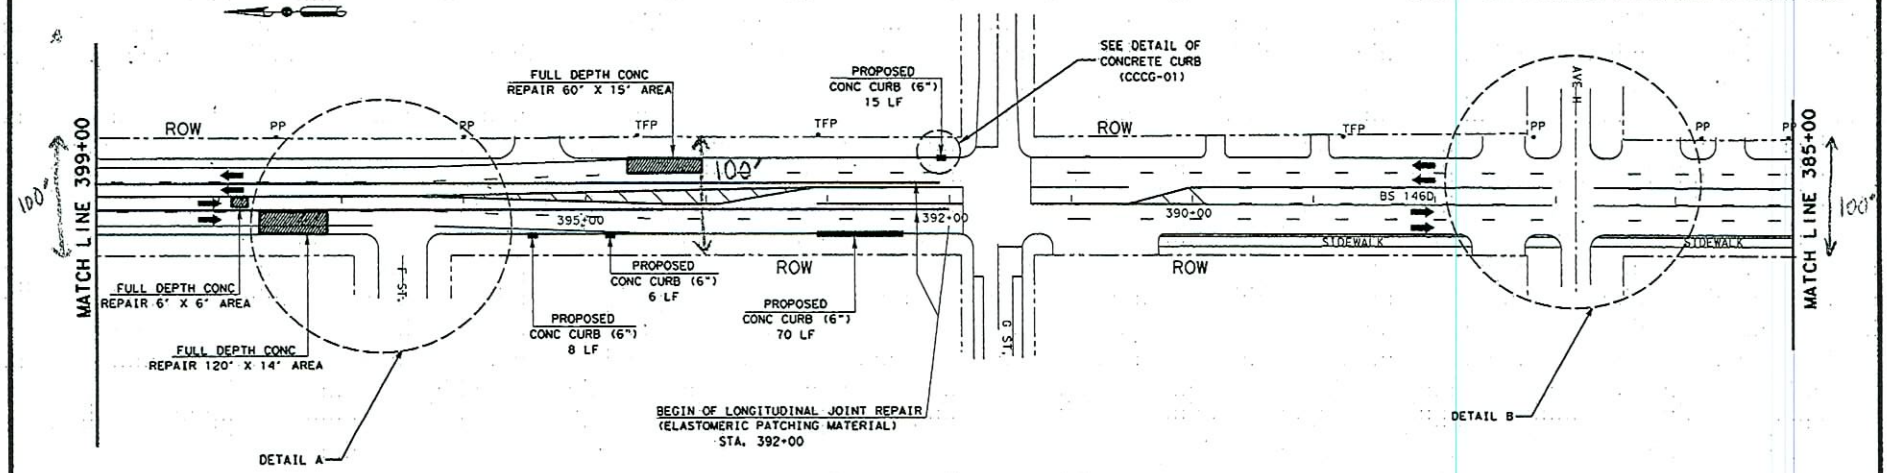

STATE OF TEXAS
JEFFREY E. MARTINEZ
85516
LICENSED
PROFESSIONAL ENGINEER

The seal appearing on this document was authorized by Jeffrey E. Martinez, P.E. 85516, on January 16, 2003

0 50 100
SCALE IN FEET

SHEET 3 OF 4

©2001 TxDOT

TEXAS DEPARTMENT OF TRANSPORTATION
SOUTH HARRIS AREA OFFICE

BS146 JOINT & CRACK SEAL CONC

DRAWING FILE NAME:	FED. RD. DIV. NO.	STATE	STATE PROJECT NO.			HIGHWAY
ORIGINAL DATE OF DRAWING:	6	TX	CPM 389-15-12			BS 146D
REVISIONS:	DISTRICT	COUNTY	CONTROL	SECT	JOB	SHEET NO.
	HOUSTON	HARRIS	0389	15	012	28

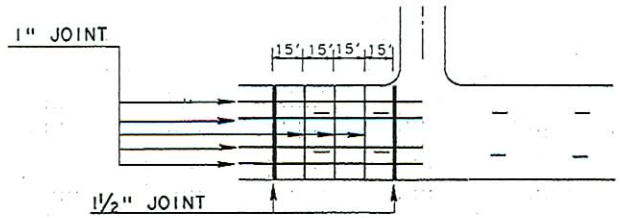

DETAIL A

TYPICAL JOINT LAYOUT
FROM STA. 385+00 TO STA. 377+00

LEGEND	SHEET TOTAL
ITEM 438 ½" TO 1½" JOINT (FROM STA. 385+00 TO STA. 377+00)	6613'

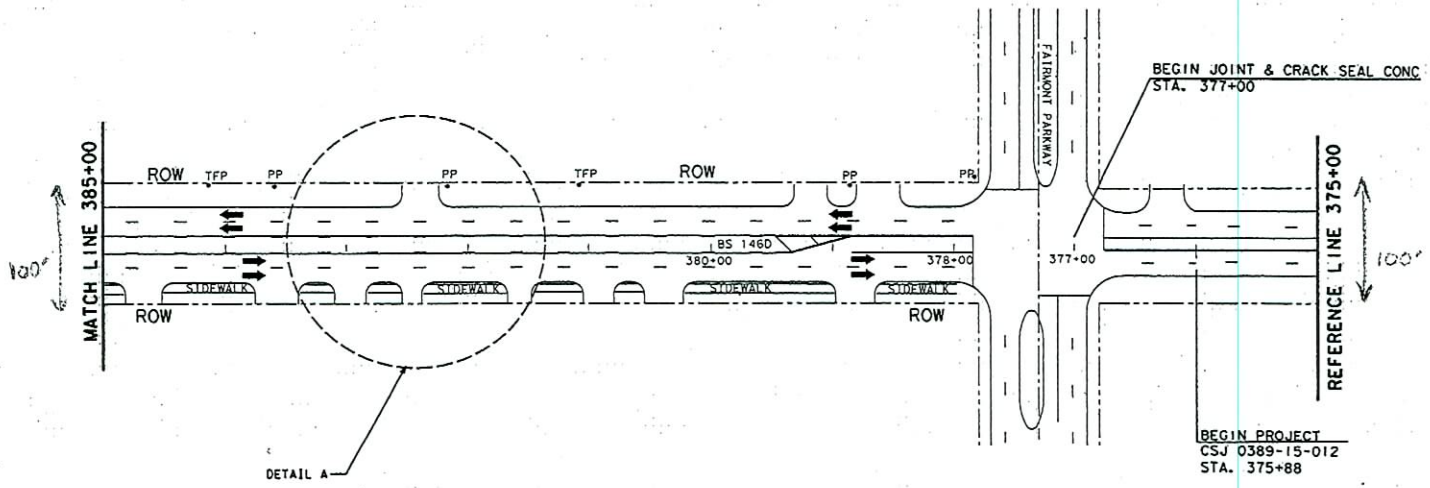

STATE OF TEXAS
JEFFREY E. MARTINEZ
85516
LICENSED
PROFESSIONAL ENGINEER

The seal appearing on this document was authorized by Jeffrey E. Martinez, P.E. 85516, on January 16, 2003

0 50 100
SCALE IN FEET

SHEET 4 OF 4

©2001 TxDOT

TEXAS DEPARTMENT OF TRANSPORTATION
SOUTH HARRIS AREA OFFICE

BS146 JOINT & CRACK SEAL CONC

DRAWING FILE NAME:	FED. RD. DIV. RD.	STATE	STATE PROJECT NO.			HIGHWAY
ORIGINAL DATE OF DRAWING:	6	TX	CPM 389-15-12			BS 146D
REVISIONS:	DISTRICT	COUNTY	CONTROL	SECT	JOB	SHEET NO.
	HOUSTON	HARRIS	0389	15	012	29