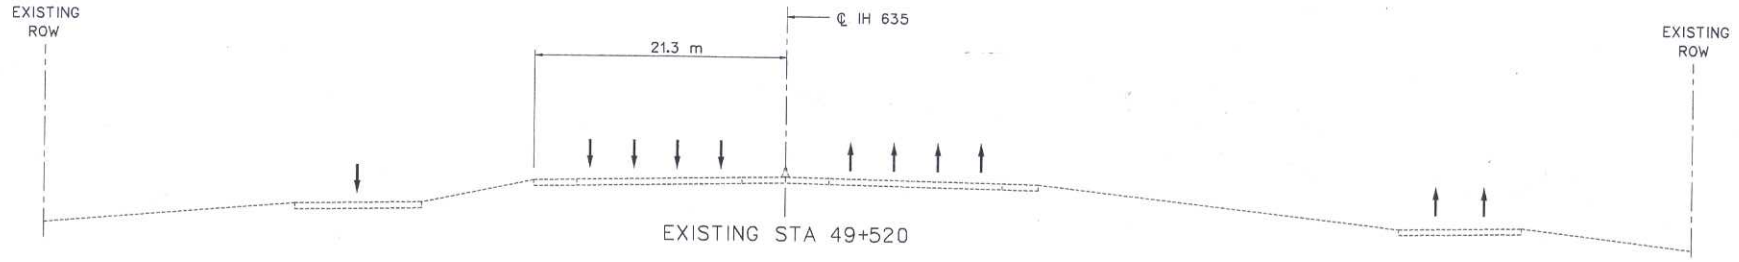

EXISTING STA 49+520

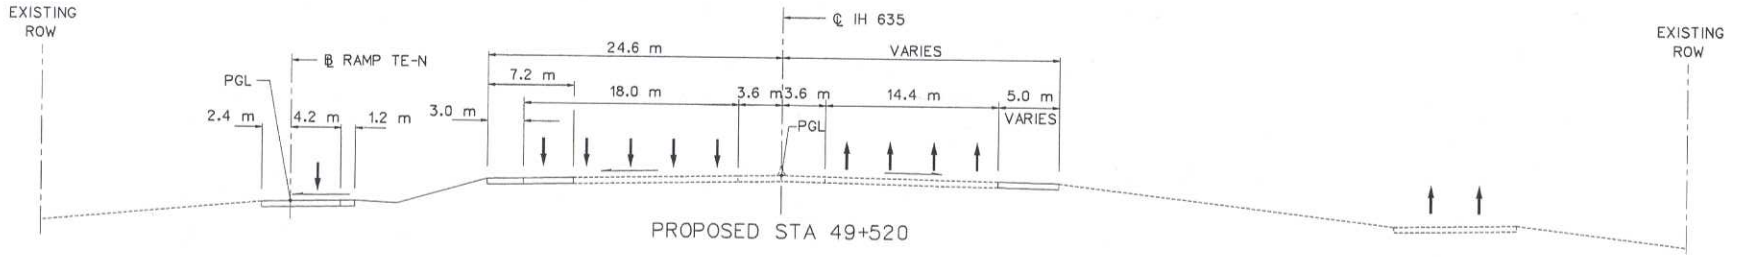

PROPOSED STA 49+520

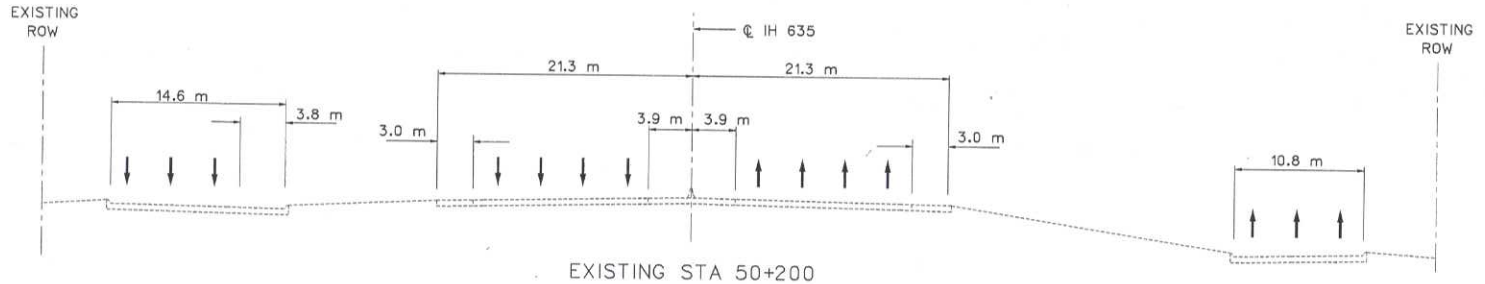

EXISTING STA 50+200

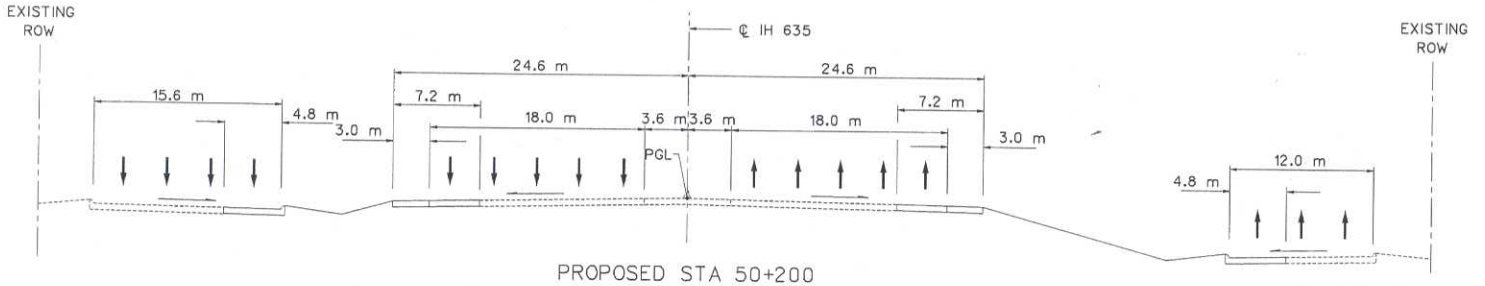

PROPOSED STA 50+200

CONVERSION FACTOR

1 FOOT = 0.3048 METER

Categorical Exclusion
Mesquite Section
Appendix A
Page A7 of A15

NOT DRAWN TO SCALE

Texas Department of Transportation

LBJ Corridor Transportation Study

IH 635 PRELIMINARY TYPICAL SECTIONS

IH 30 TO US 80

Figure 7

NOVEMBER 2001

SHEET 3 OF 4

11712 G:\bj\metschem\east\codd\cutsheets\lsepik13.dgn 06-SEP-2002