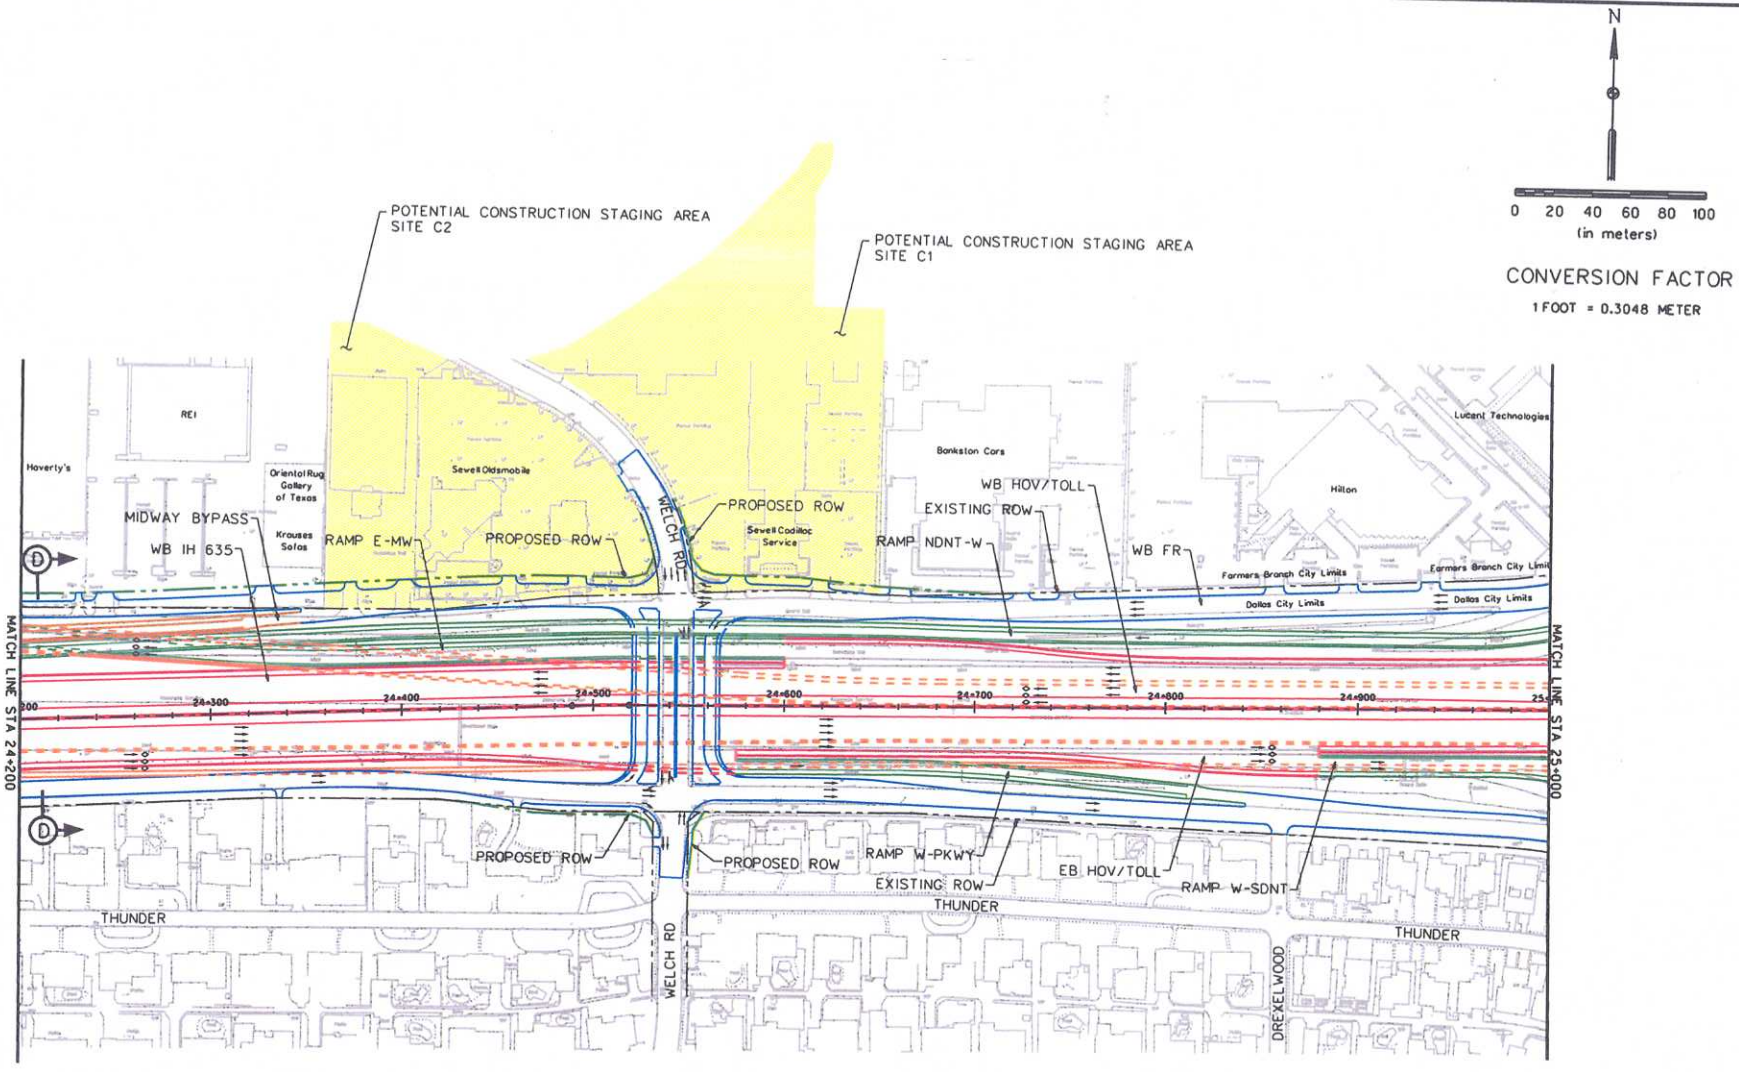


## LEGEND

- PROPOSED MAIN LANE
- PROPOSED HOV LANE
- PROPOSED FRONTAGE ROAD
- PROPOSED RAMP
- PROPOSED DIRECT CONNECTOR
- BY-PASS FRONTAGE ROAD
- EXISTING
- EXISTING ROW
- PROPOSED ROW

Texas Department of Transportation

LBJ Corridor Transportation Study

**IH 635 PRELIMINARY PLAN VIEW**

**STA 24+200 TO STA 25+000**

DATE: APRIL 2002

SHEET 11 OF 23

11712 gr\lbj\metschem\west\codd\EA\lsvpl-eo11.dgn 06-SEP-2002