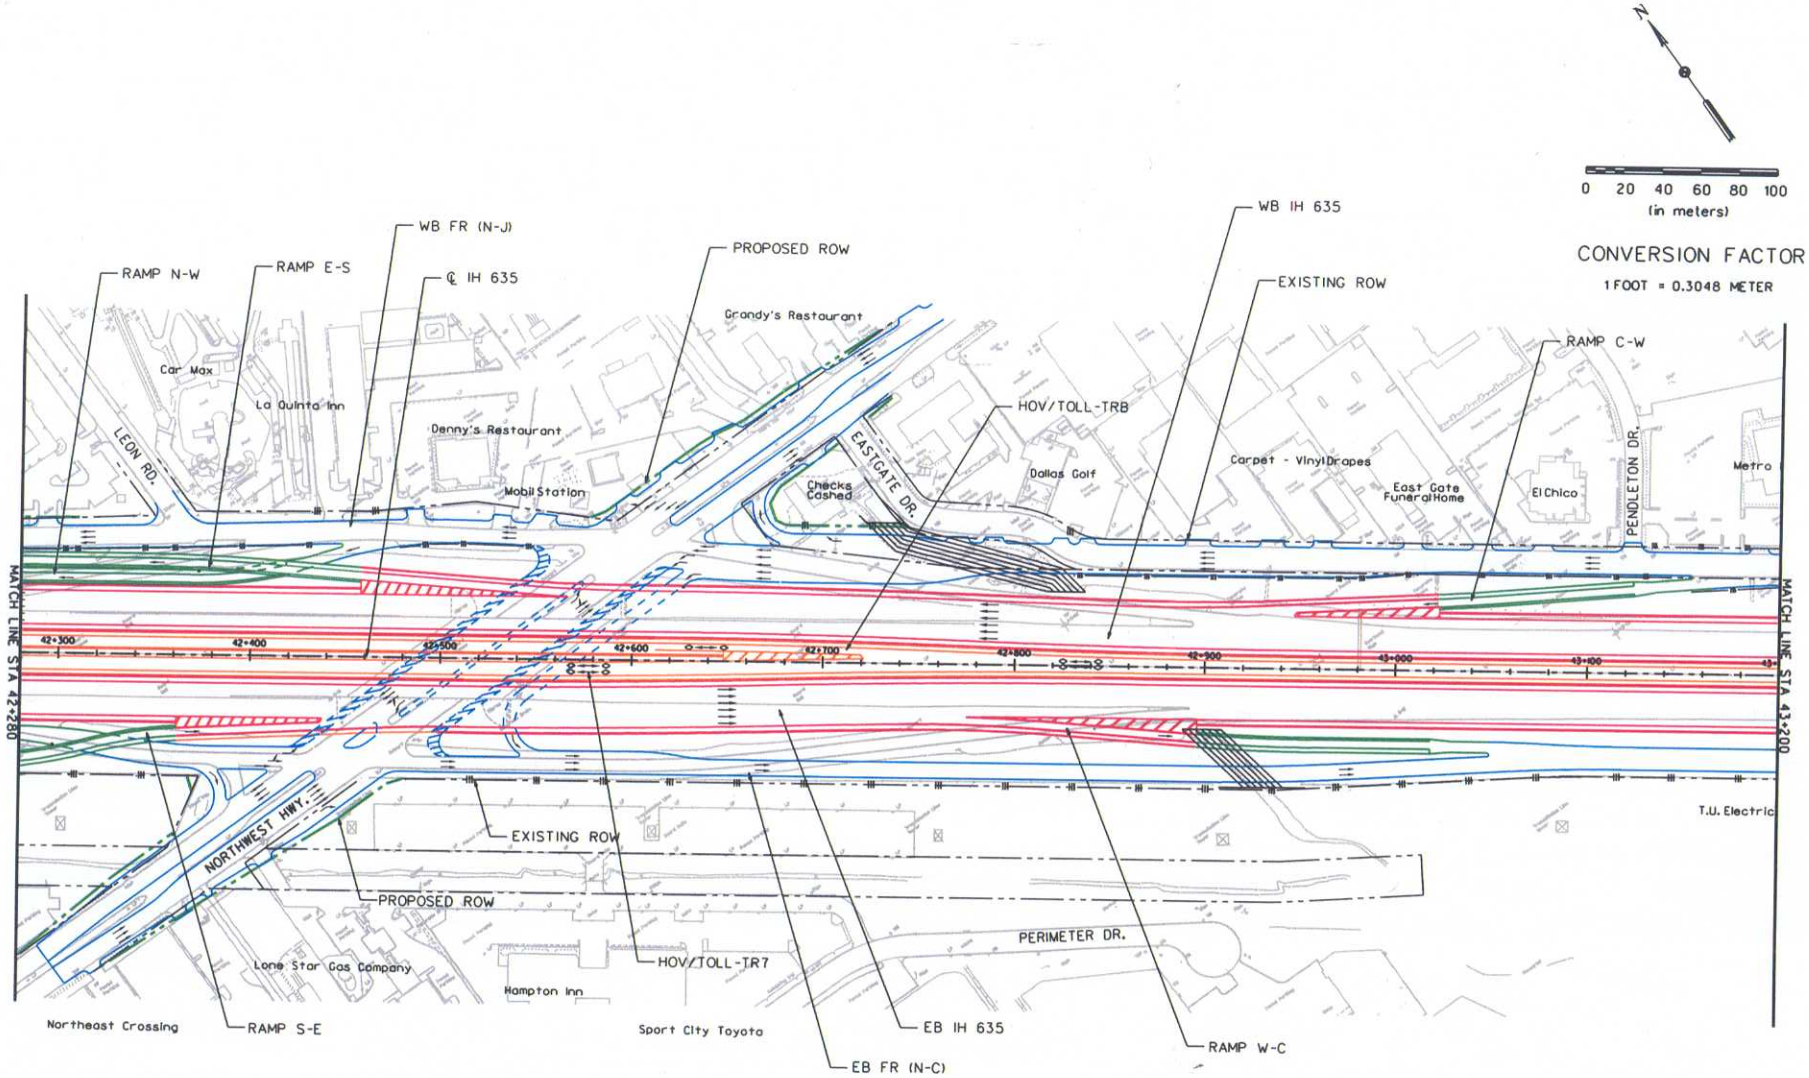

LEGEND

PROPOSED MAIN LANE	
PROPOSED HOV LANE	
PROPOSED FRONTAGE ROAD	
PROPOSED RAMP	
PROPOSED DIRECT CONNECTOR	
EXISTING	
EXISTING ROW	
PROPOSED ROW	

Texas Department of Transportation

INTERSTATE 635 LBJ Corridor Transportation Study

IH 635 PRELIMINARY PLAN VIEW

STA 42+280 TO STA 43+200

DATE: MAY 2002

SHEET 14 OF 27

11712 g:\lbj\metschem\east\codd\EA\sepkeast14.dgn 06-SEP-2002