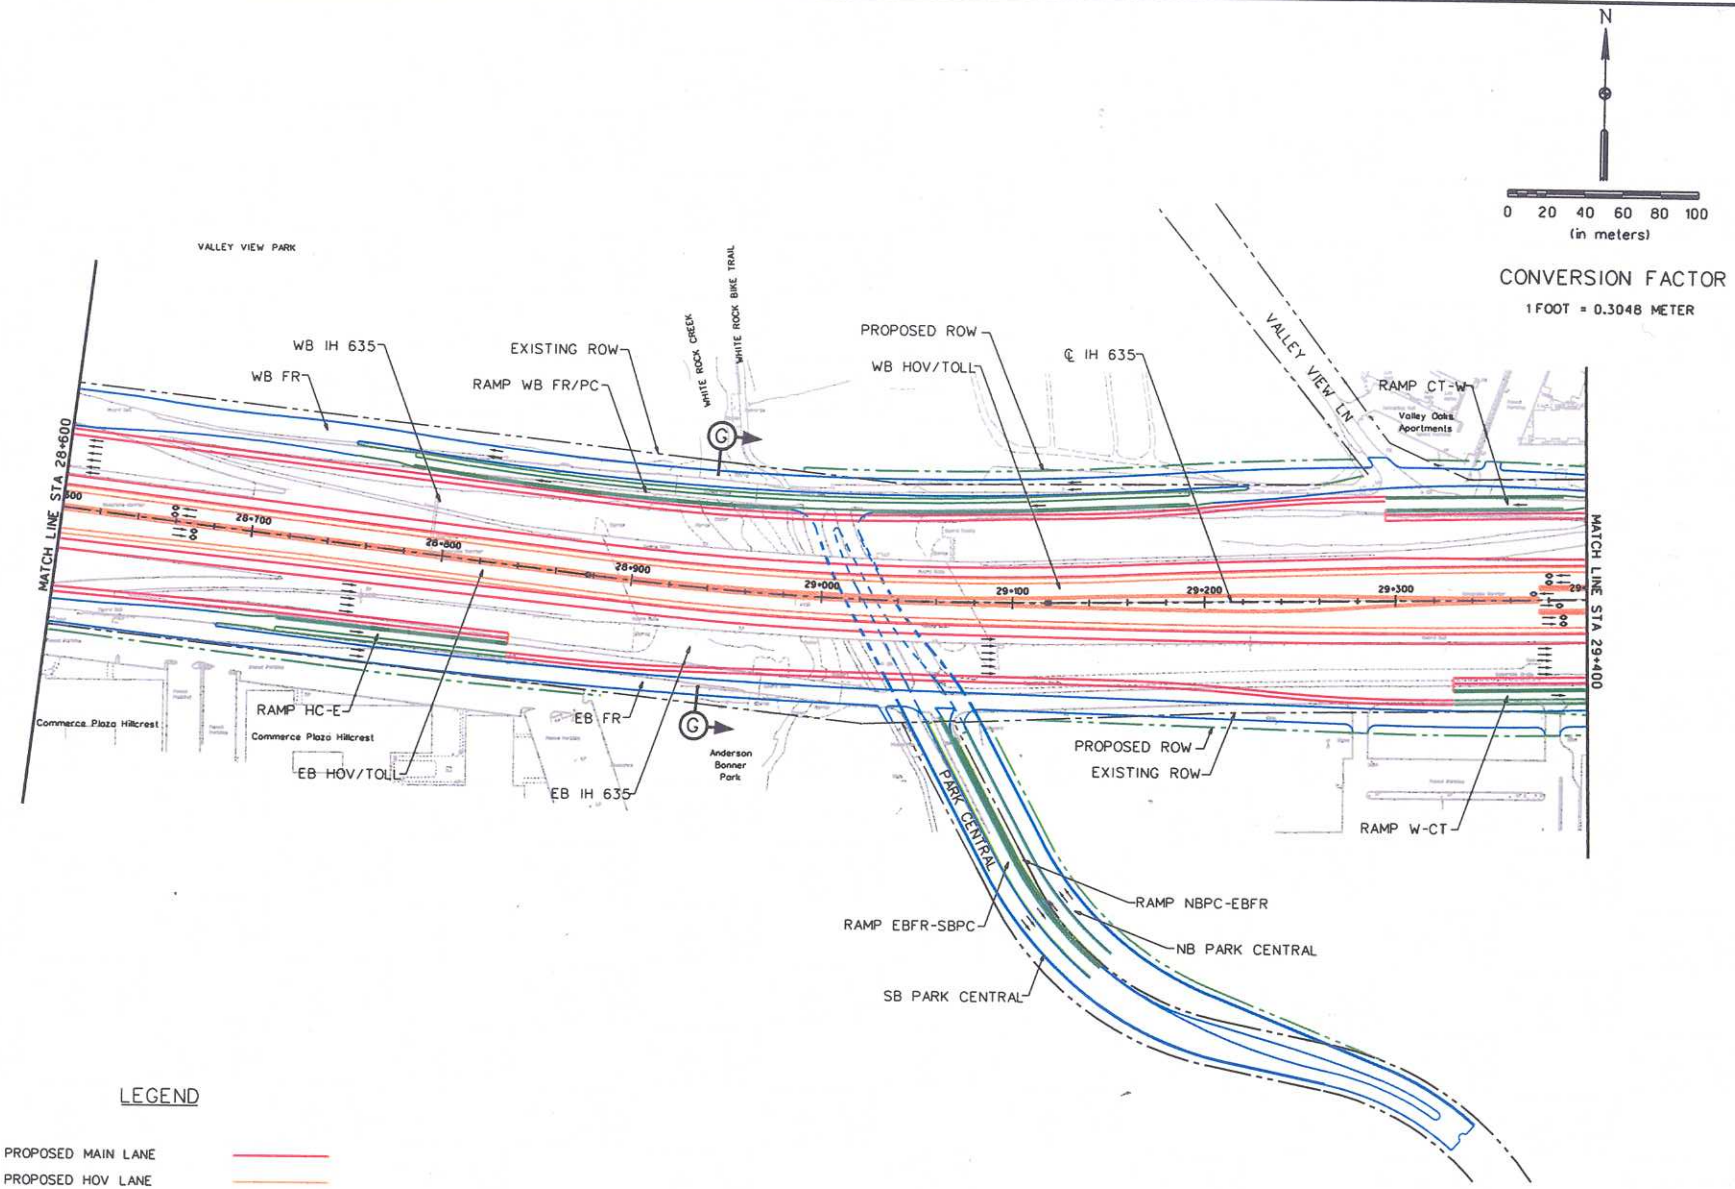

LEGEND

- PROPOSED MAIN LANE
- PROPOSED HOV LANE
- PROPOSED FRONTAGE ROAD
- PROPOSED RAMP
- PROPOSED DIRECT CONNECTOR
- BY-PASS FRONTAGE ROAD
- EXISTING
- EXISTING ROW
- PROPOSED ROW

Texas Department of Transportation

INTERSTATE 635 LBJ Corridor Transportation Study

IH 635 PRELIMINARY PLAN VIEW

STA 28+600 TO STA 29+400

DATE: APRIL 2002

SHEET 16 OF 23

11712 g:\lbj\metscherm\west\codd\EA\lsvpl-ea16.dgn 06-SEP-2002