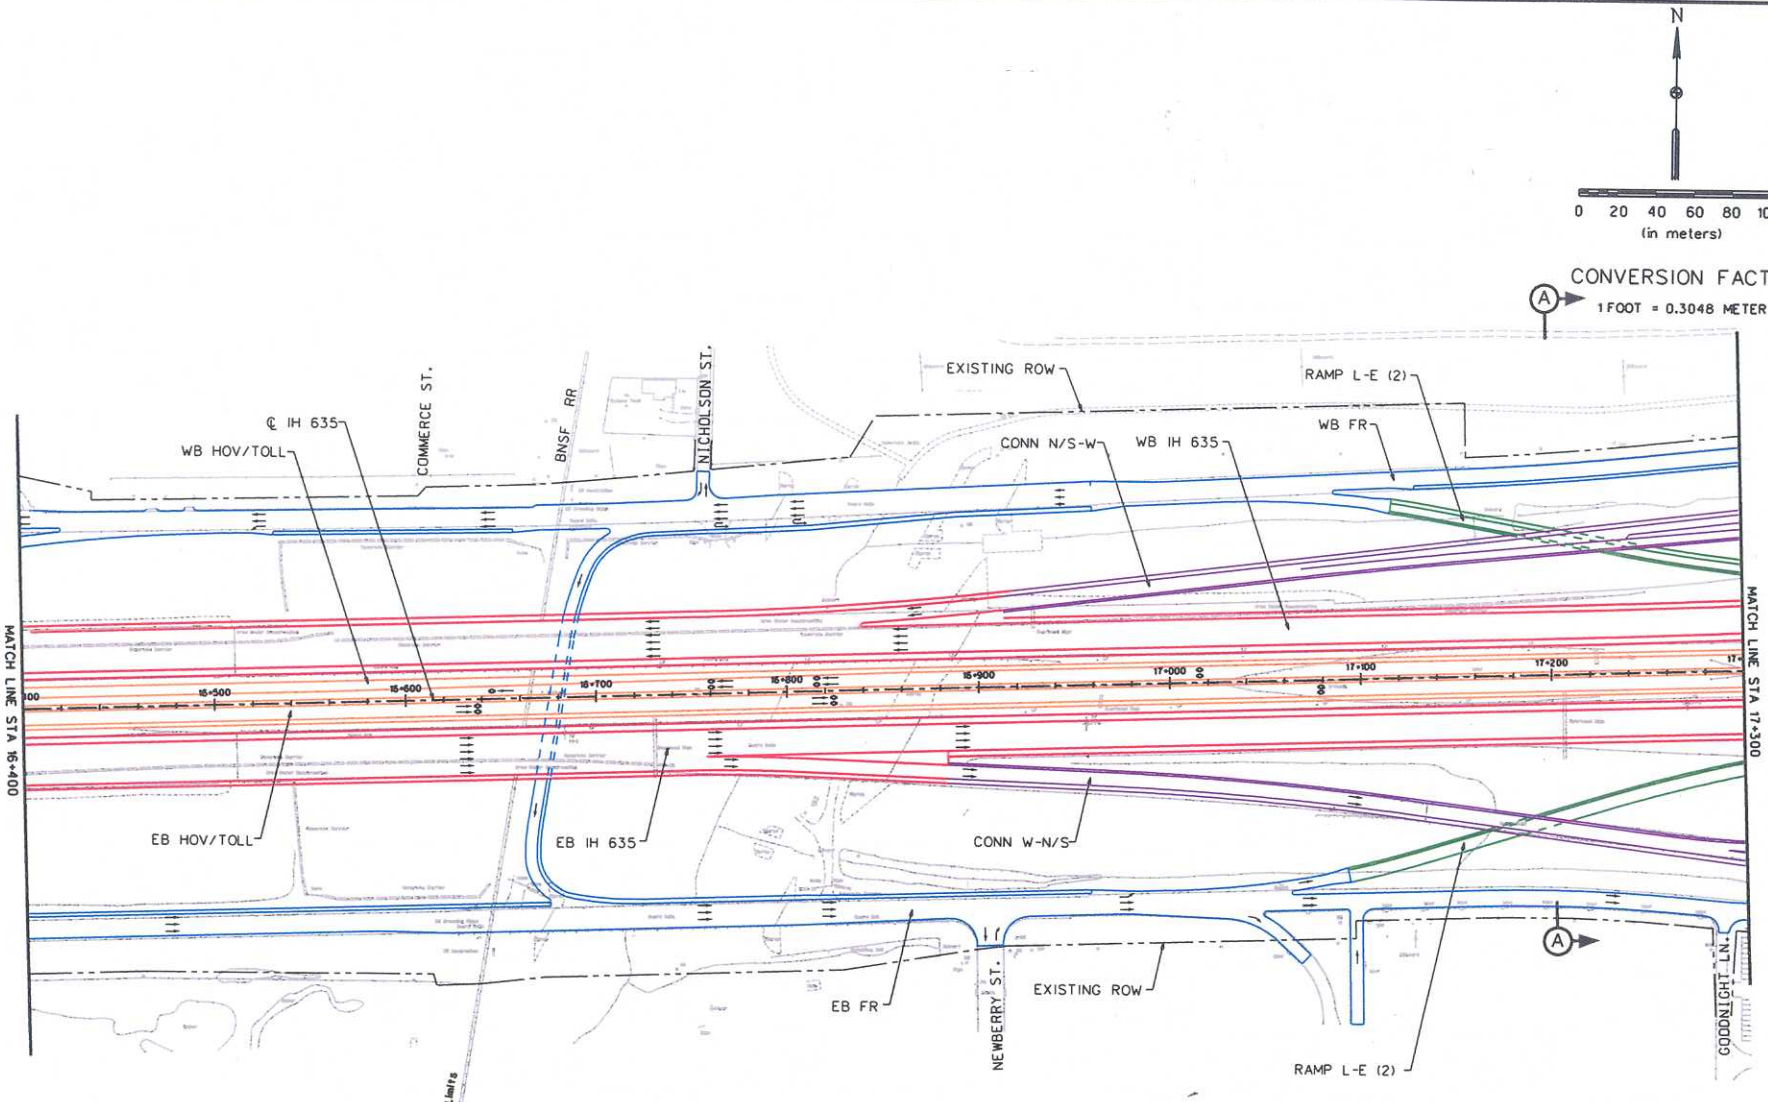

LEGEND

- PROPOSED MAIN LANE
- PROPOSED HOV LANE
- PROPOSED FRONTAGE ROAD
- PROPOSED RAMP
- PROPOSED DIRECT CONNECTOR
- BY-PASS FRONTAGE ROAD
- EXISTING
- EXISTING ROW
- PROPOSED ROW

Texas Department of Transportation

Interstate 635 LBJ Corridor Transportation Study

IH 635 PRELIMINARY PLAN VIEW

STA 16+400 TO STA 17+300

DATE: APRIL 2002

SHEET 2 OF 23

11712 g:\lbj\metschem\west\cadd\EA\swpl-a002.dgn 06-SEP-2002