N

0 20 40 60 80 100
(in meters)

CONVERSION FACTOR

1 FOOT = 0.3048 METER

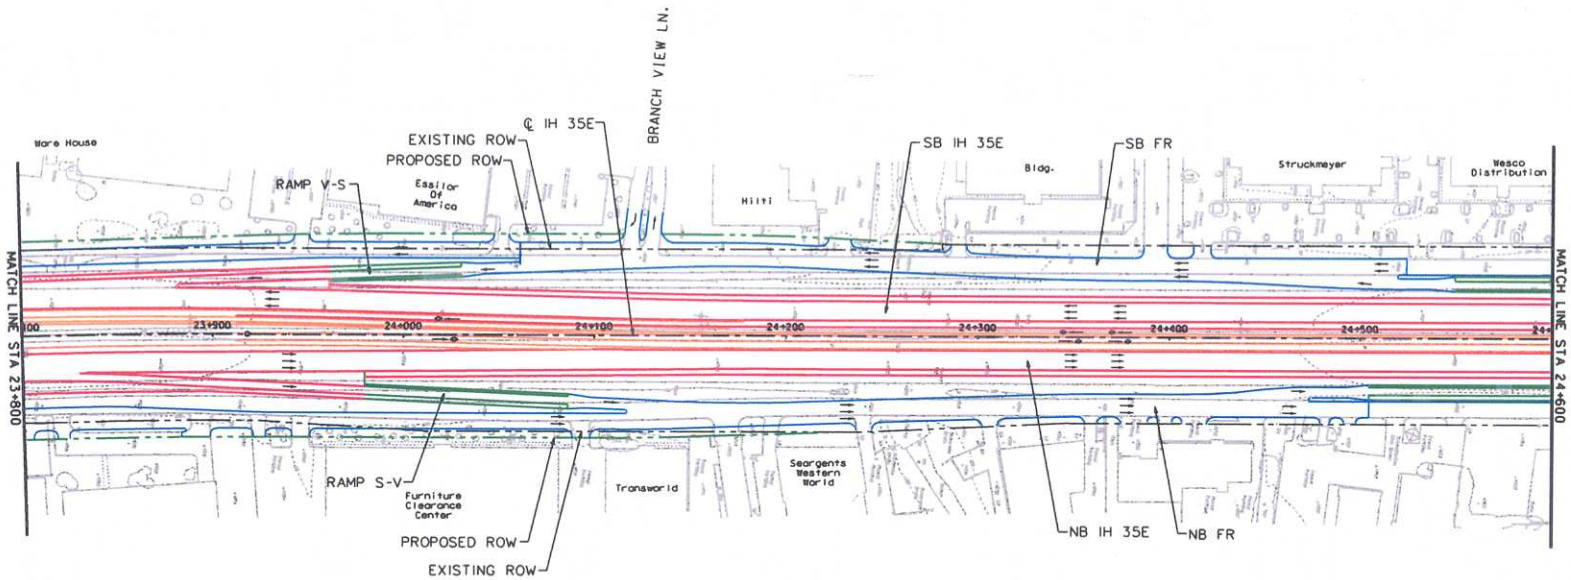

LEGEND

PROPOSED MAIN LANE	
PROPOSED HOV LANE	
PROPOSED FRONTAGE ROAD	
PROPOSED RAMP	
PROPOSED DIRECT CONNECTOR	
EXISTING	
EXISTING ROW	
PROPOSED ROW	

Texas Department of Transportation

INTERSTATE 635 LBJ Corridor Transportation Study

IH 35E PRELIMINARY PLAN VIEW

STA 23+800 TO STA 24+600

DATE: APRIL 2002

SHEET 22 OF 23

11712 g:\lbj\metschem\west\cadd\EA\swpl-ea22.dgn 06-SEP-2002