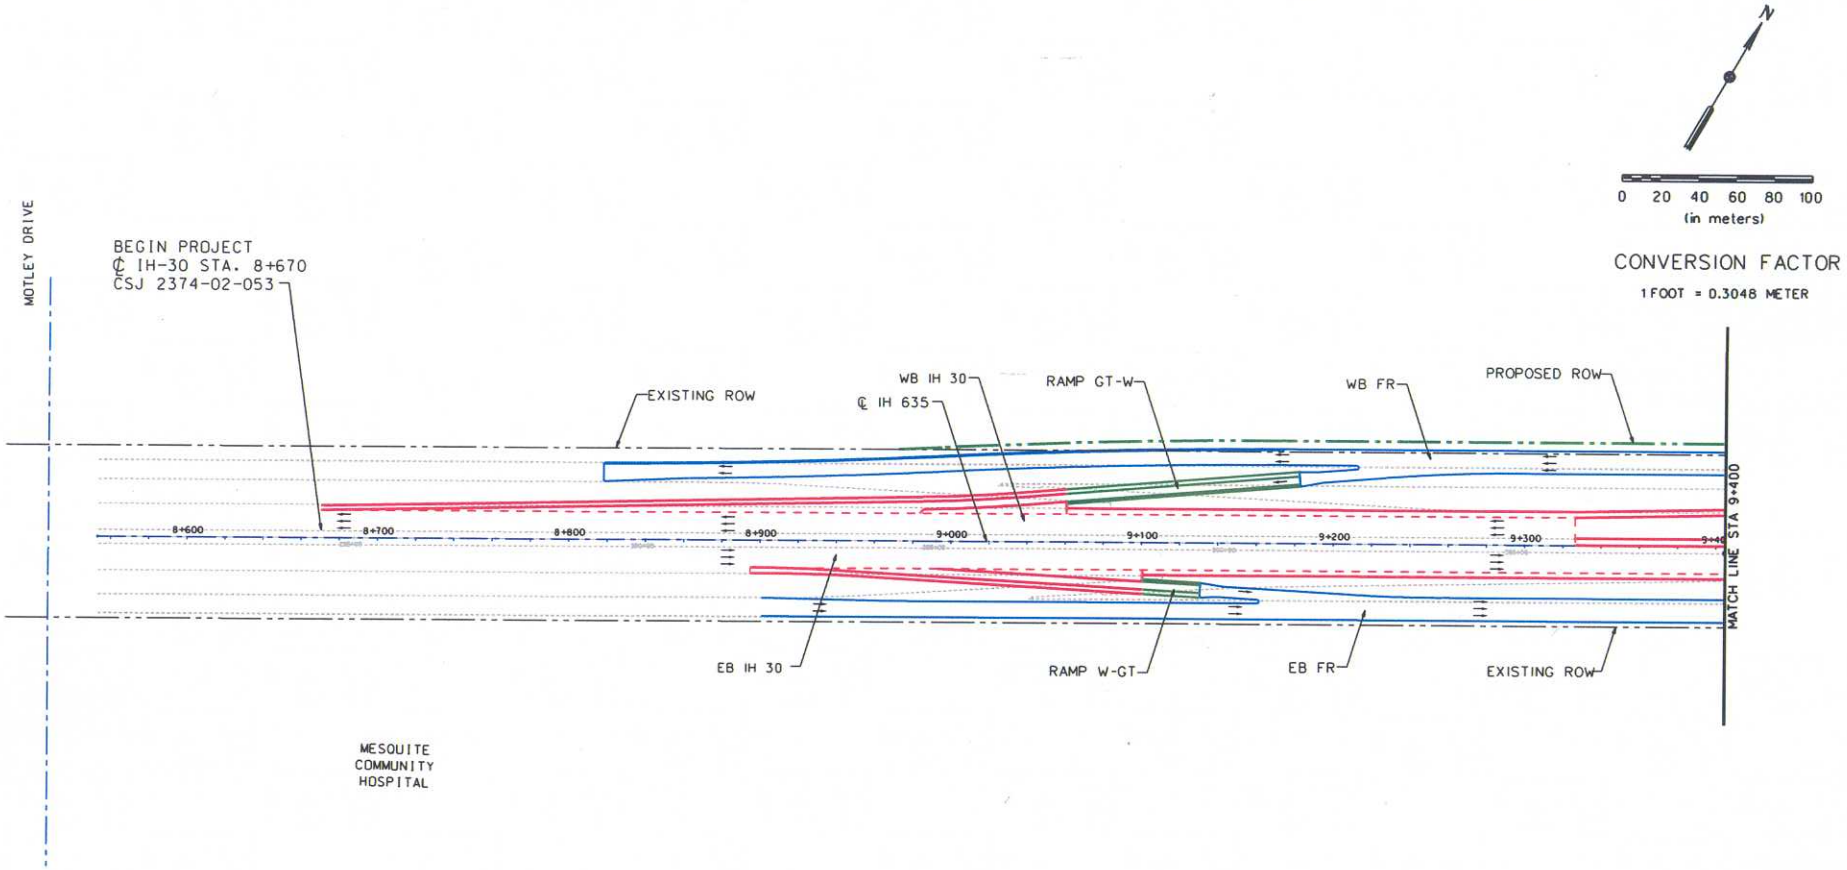

LEGEND

- PROPOSED MAIN LANE
- PROPOSED HOV LANE
- PROPOSED FRONTAGE ROAD
- PROPOSED RAMP
- PROPOSED DIRECT CONNECTOR
- EXISTING
- EXISTING ROW
- PROPOSED ROW

NOTE: NO TOPOGRAPHIC INFORMATION AVAILABLE FOR THIS AREA

Texas Department of Transportation

Interstate 635 LBJ Corridor Transportation Study

IH 30 PRELIMINARY PLAN VIEW

BEGIN TO STA 9+400

DATE: MAY 2002

SHEET 23 OF 27

11712 G:\bj\metschem\east\cadd\EA\sepleast23.dgn 06-SEP-2002