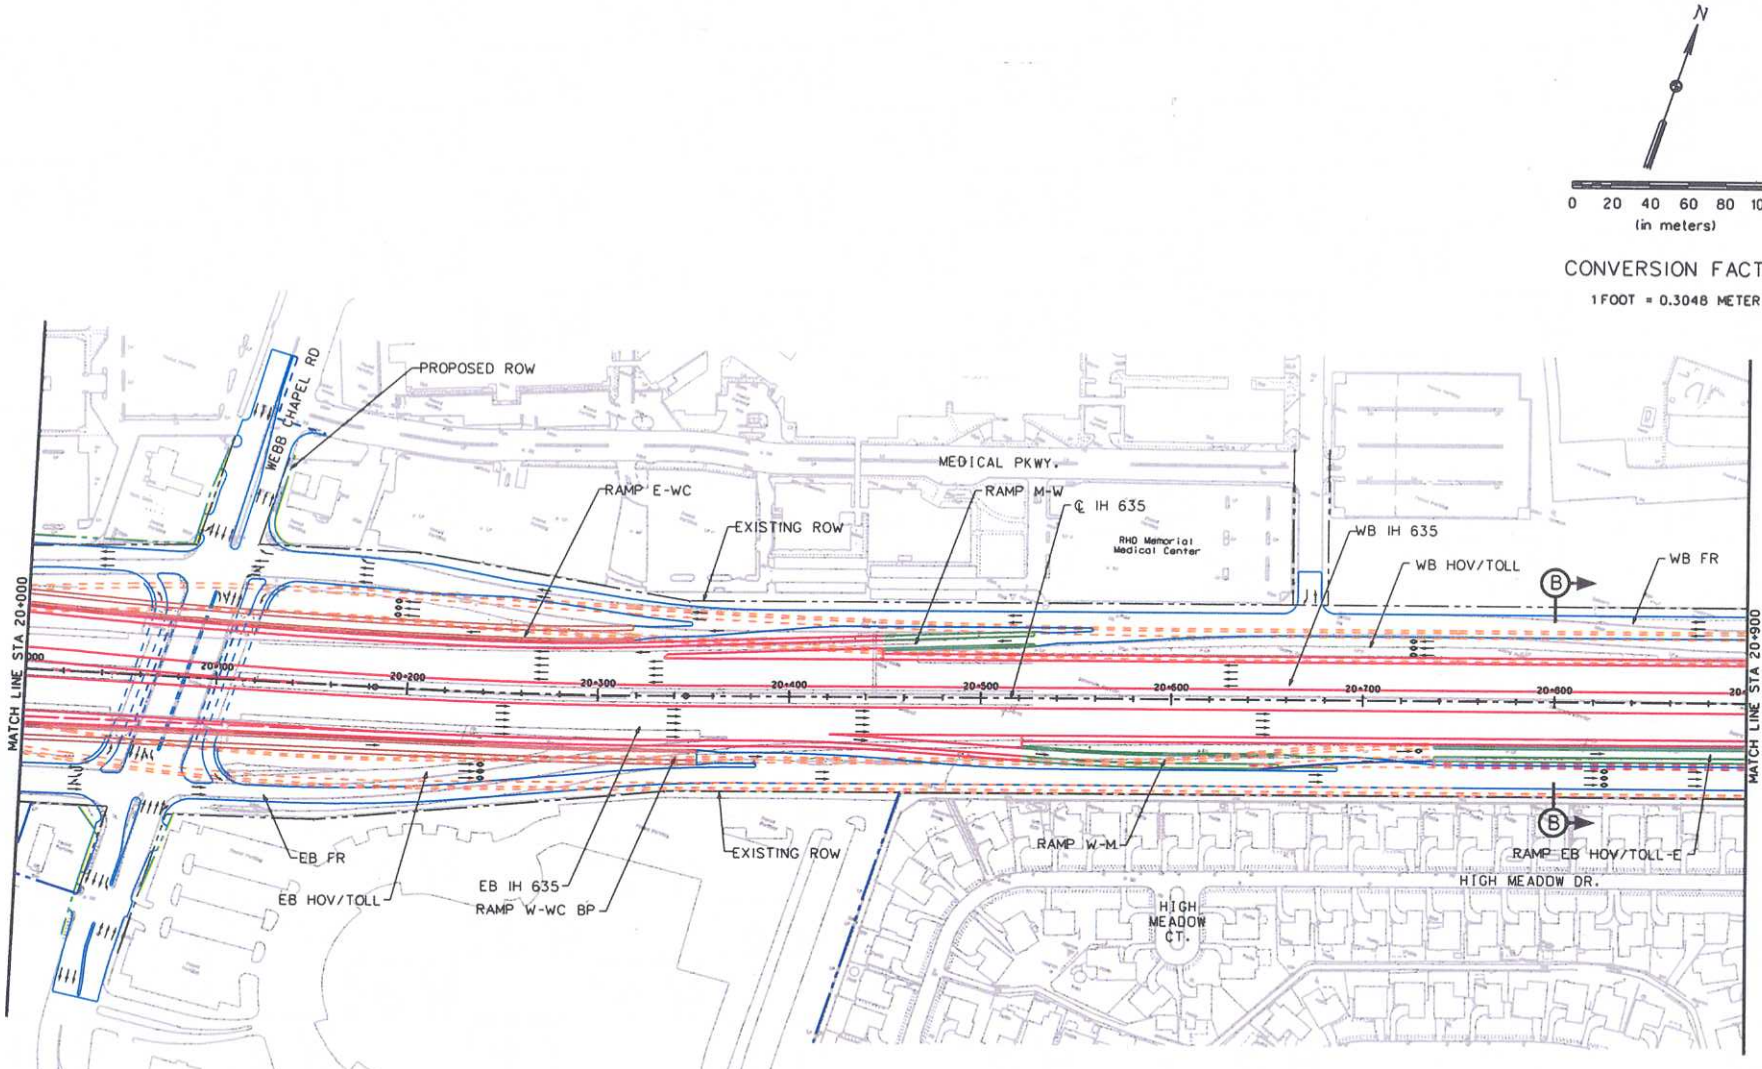

LEGEND

PROPOSED MAIN LANE	
PROPOSED HOV LANE	
PROPOSED FRONTAGE ROAD	
PROPOSED RAMP	
PROPOSED DIRECT CONNECTOR	
BY-PASS FRONTAGE ROAD	
EXISTING	
EXISTING ROW	
PROPOSED ROW	

Texas Department of Transportation

Interstate 635 LBJ Corridor Transportation Study

IH 635 PRELIMINARY PLAN VIEW

STA 20+000 TO STA 20+900

DATE: APRIL 2002

SHEET 6 OF 23

11712 g:\lbj\metschem\west\cadd\EA\lswpl-ea06.dgn 06-SEP-2002