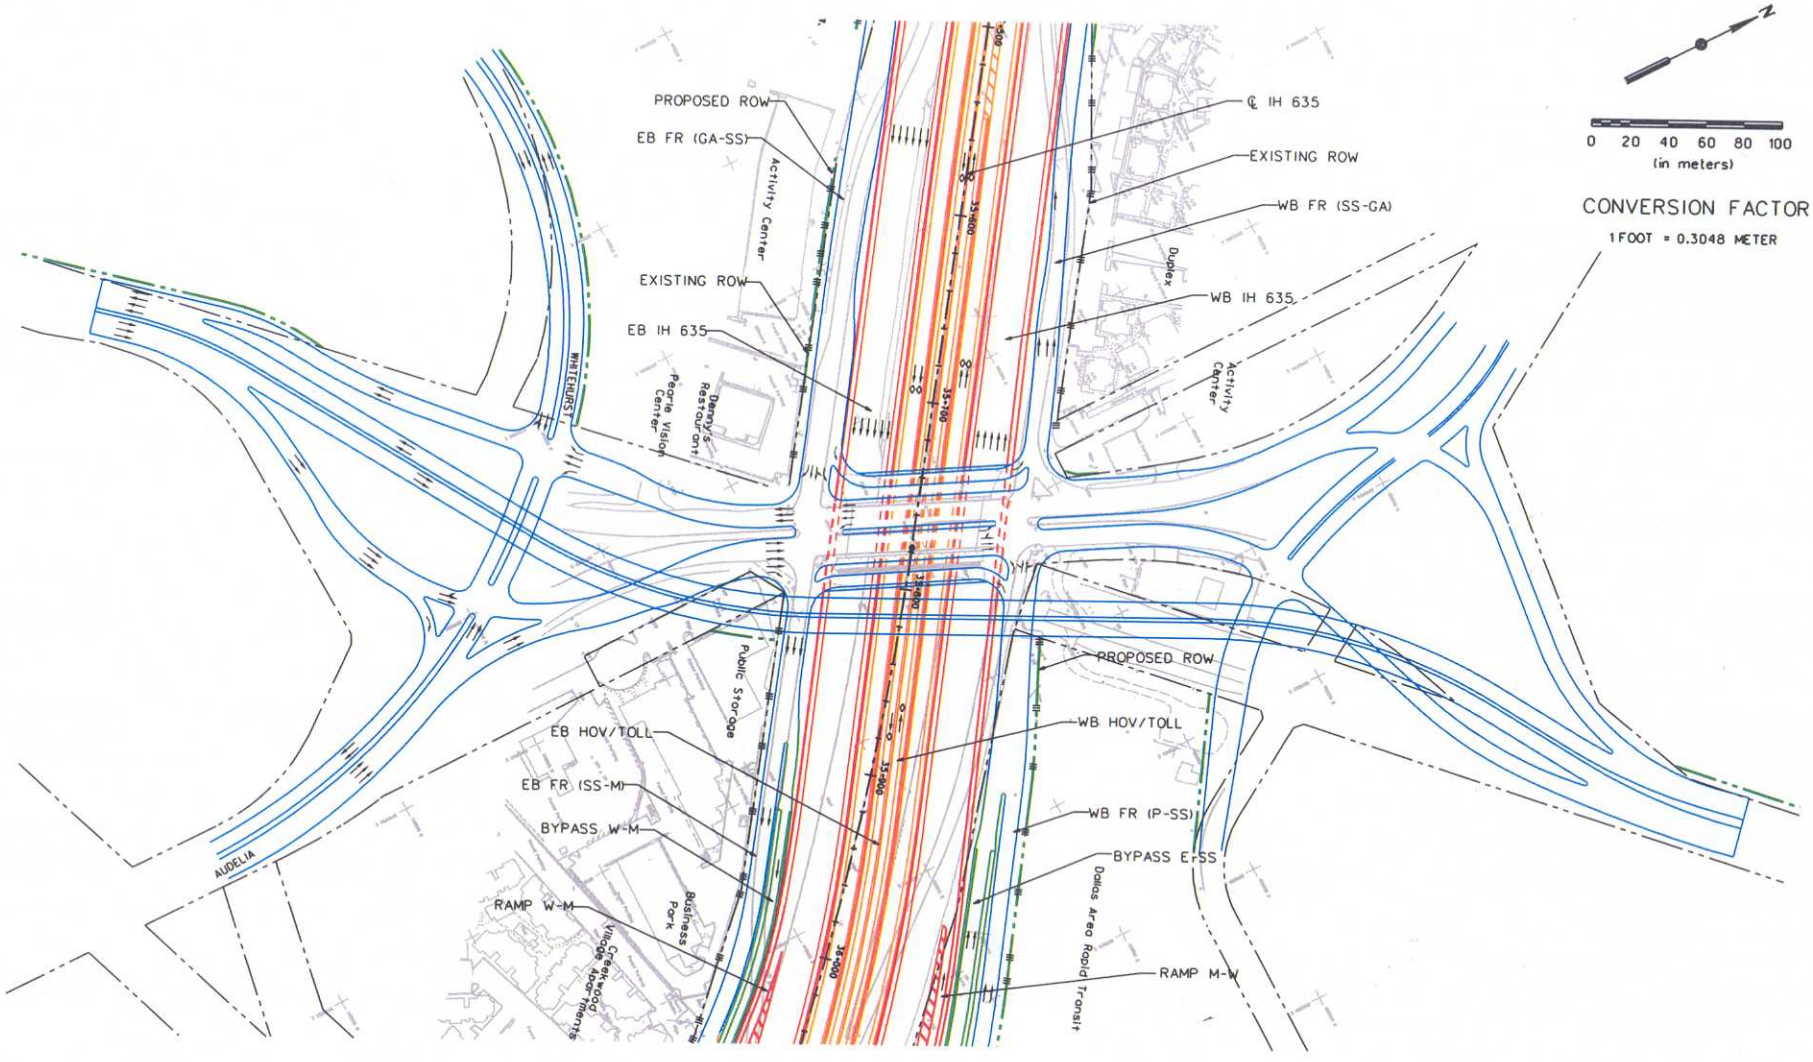

LEGEND

- PROPOSED MAIN LANE
- PROPOSED HOV LANE
- PROPOSED FRONTAGE ROAD
- PROPOSED RAMP
- PROPOSED DIRECT CONNECTOR
- EXISTING
- EXISTING ROW
- PROPOSED ROW

Texas Department of Transportation

LBJ Corridor Transportation Study

IH 635 PRELIMINARY PLAN VIEW

SKILLMAN STREET

DATE: MAY 2002

SHEET 6 OF 27

11712 g:\lbj\metschem\east\cadd\EA\lsepleas106.dgn 06-SEP-2002