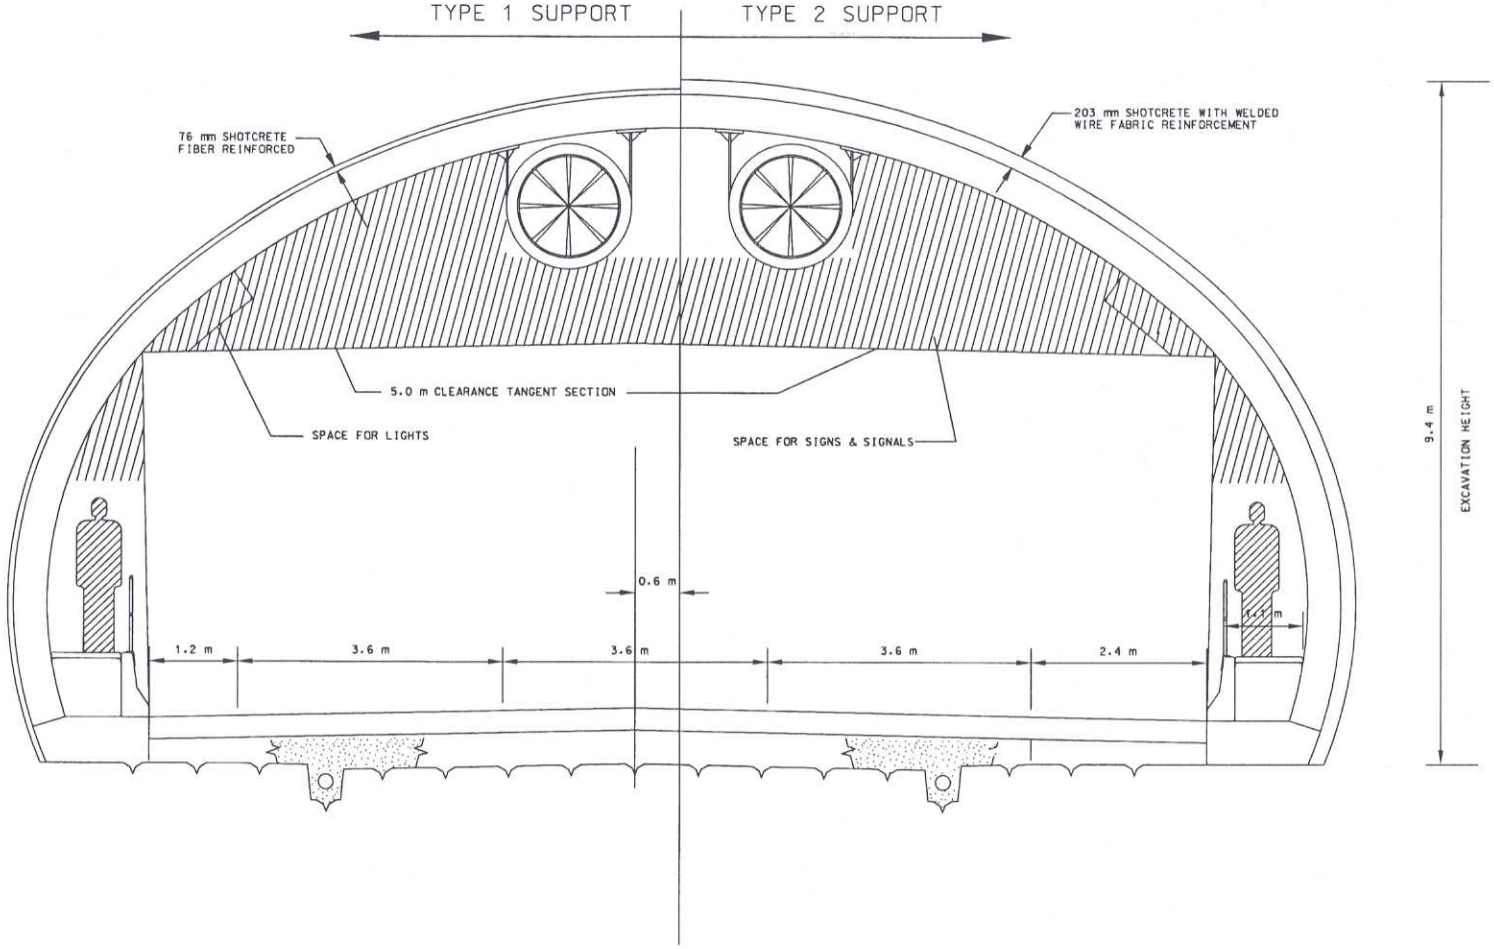

TYPICAL TUNNEL SECTION

NOTE: ALL DIMENSIONS IN METERS

Texas Department of Transportation

635 LBJ Corridor Transportation Study

DART

IH 635 PRELIMINARY
TYPICAL SECTIONS
LUNA ROAD TO US 75

DATE: APRIL 2002

SHEET 7 OF 7