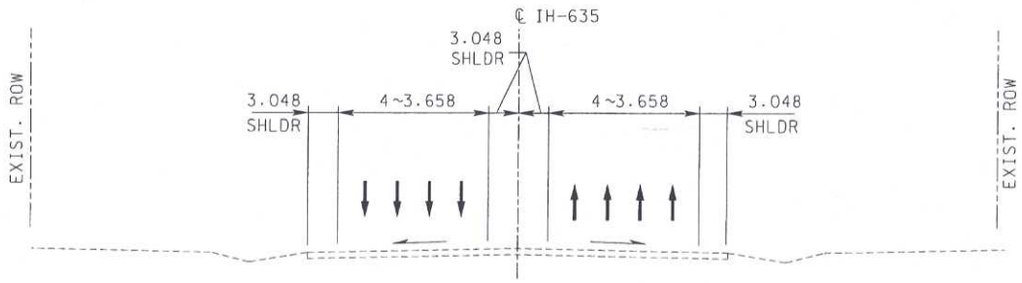

IH-635
EXISTING SECTION
STA. 44+700
N.T.S.

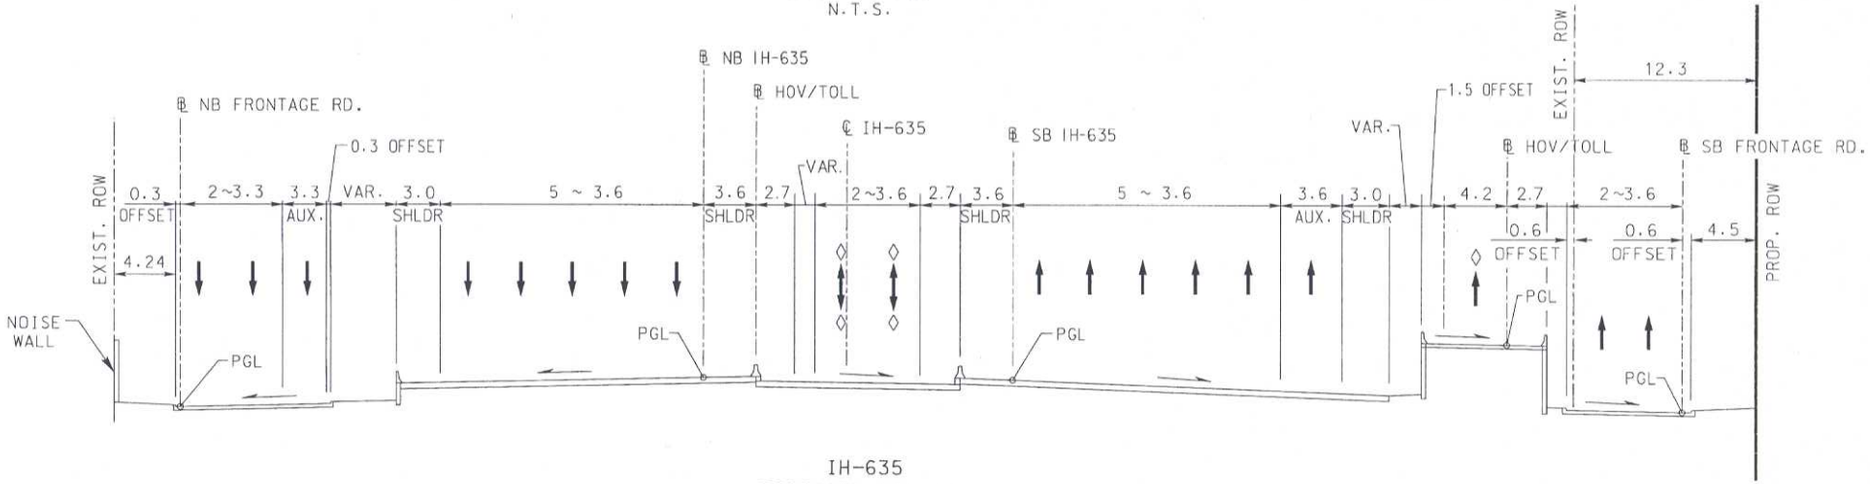

IH-635
PROPOSED SECTION
STA. 44+700
N.T.S.

Environmental Assessment
East Section
Appendix A
Page 32 of 89

Texas Department of Transportation
LBJ Corridor Transportation Study
DART

IH 635 PRELIMINARY
TYPICAL SECTIONS

US 75 TO IH 30

Figure 32

NOVEMBER 2000

SHEET 2 OF 2