MESQUITE
T·E·X·A·S

Town East Boulevard @ LBJ . 635
urban design enhancement

HNTB
urban design + planning

DESIGN LAYOUT

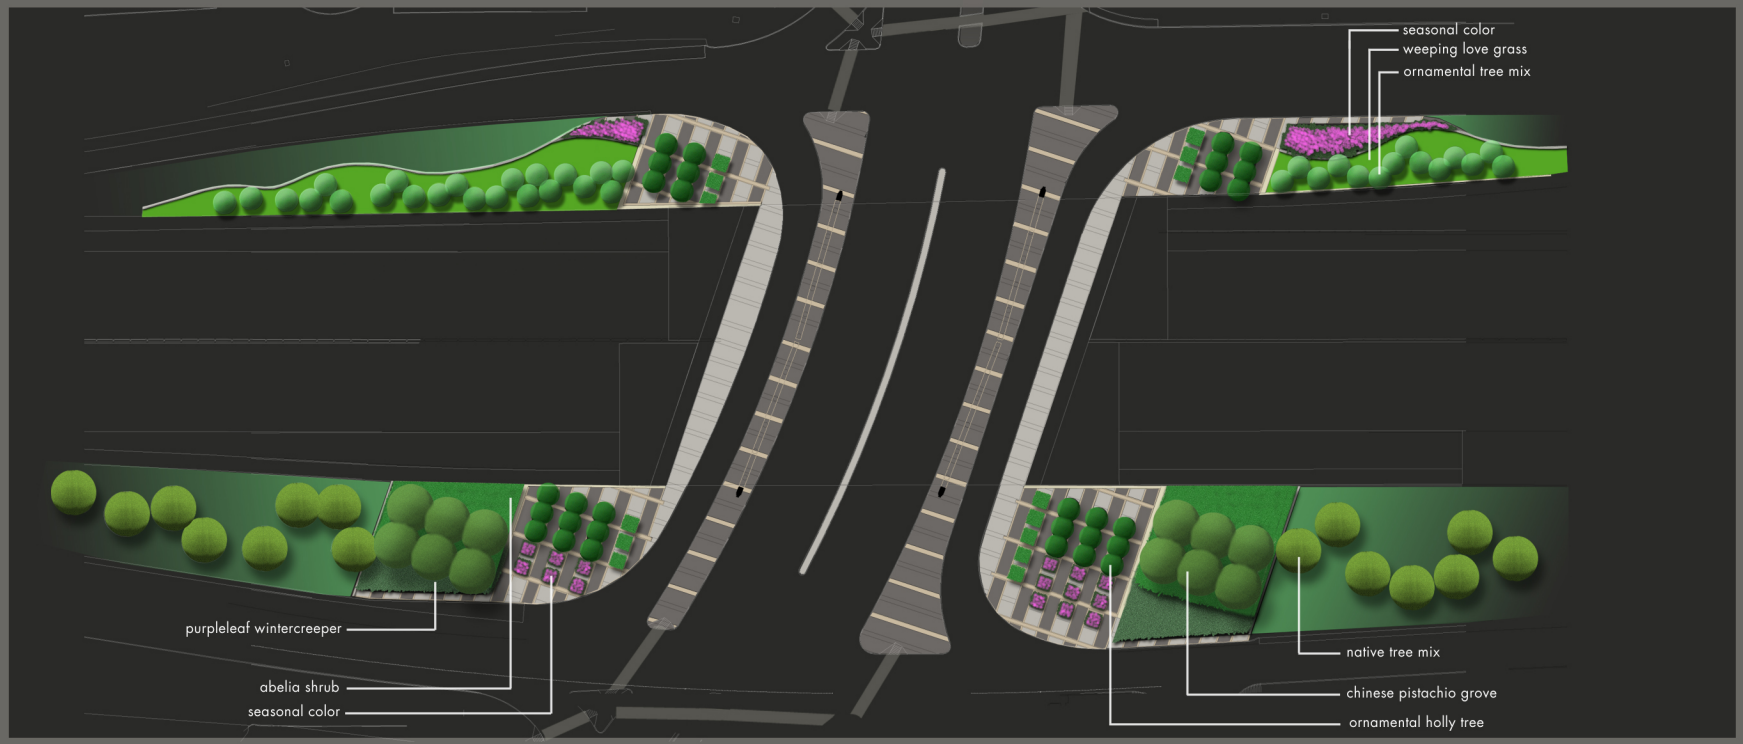

Site Plan . 1:50

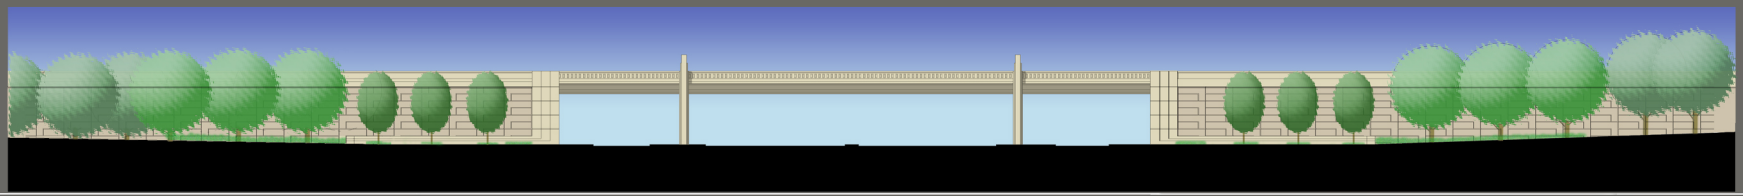

Elevation west . 1:20

Texas Department of Transportation