EXISTING CONFIGURATION OF I.H. 635 BETWEEN LUNA ROAD AND U.S. 75

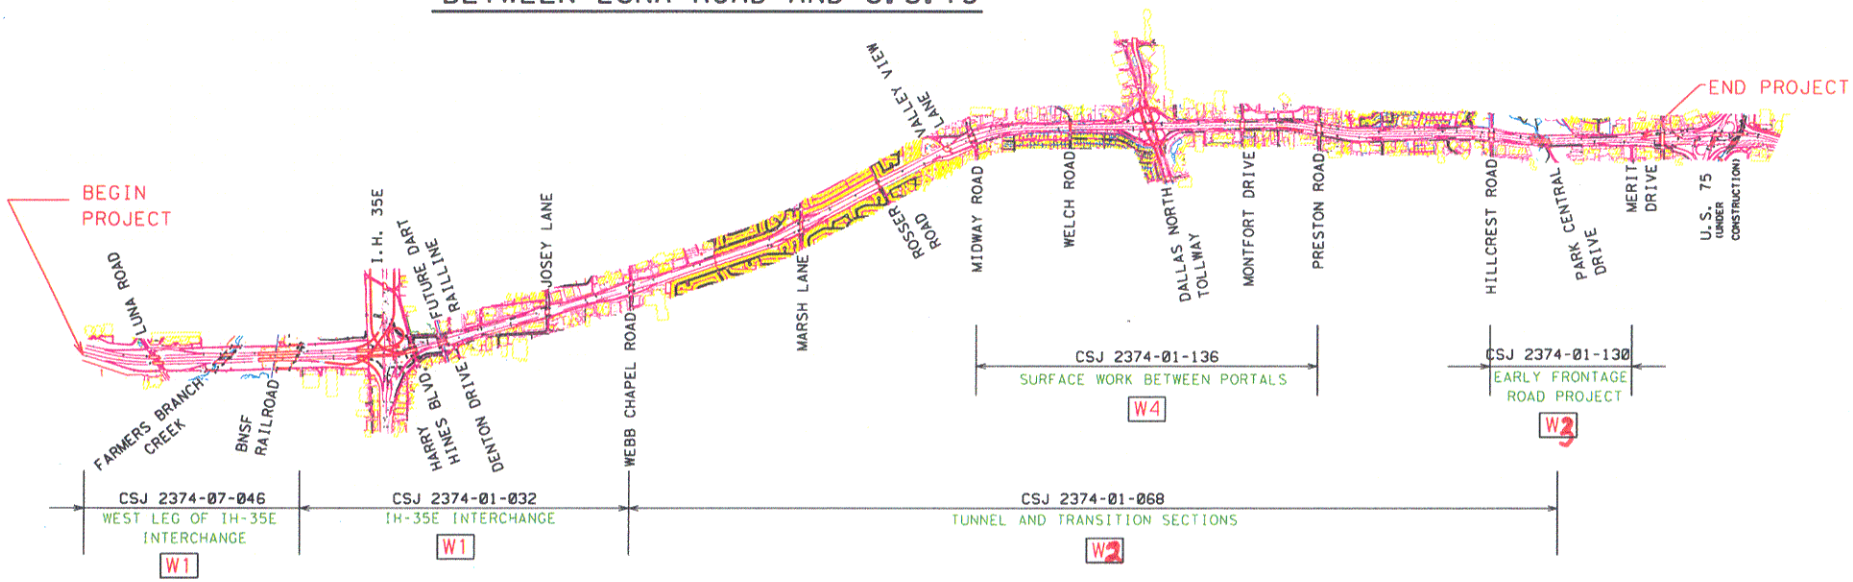
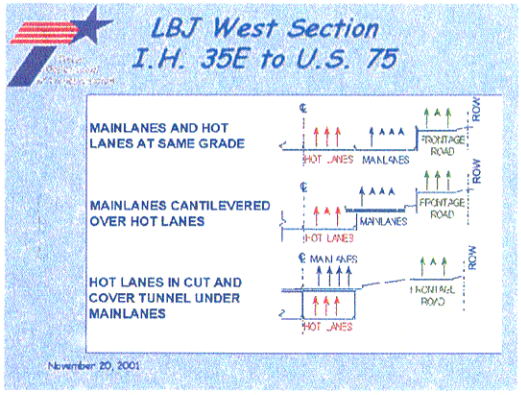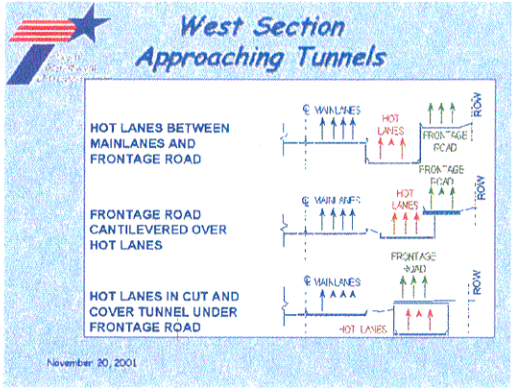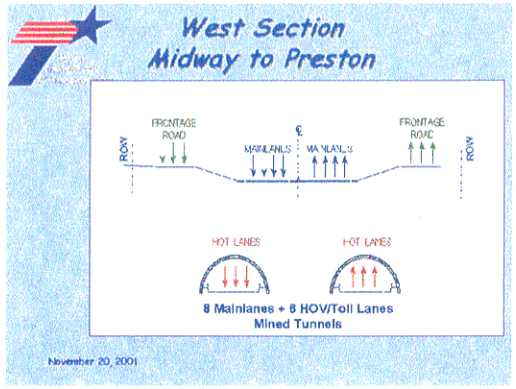
PROPOSED TYPICAL SECTIONS