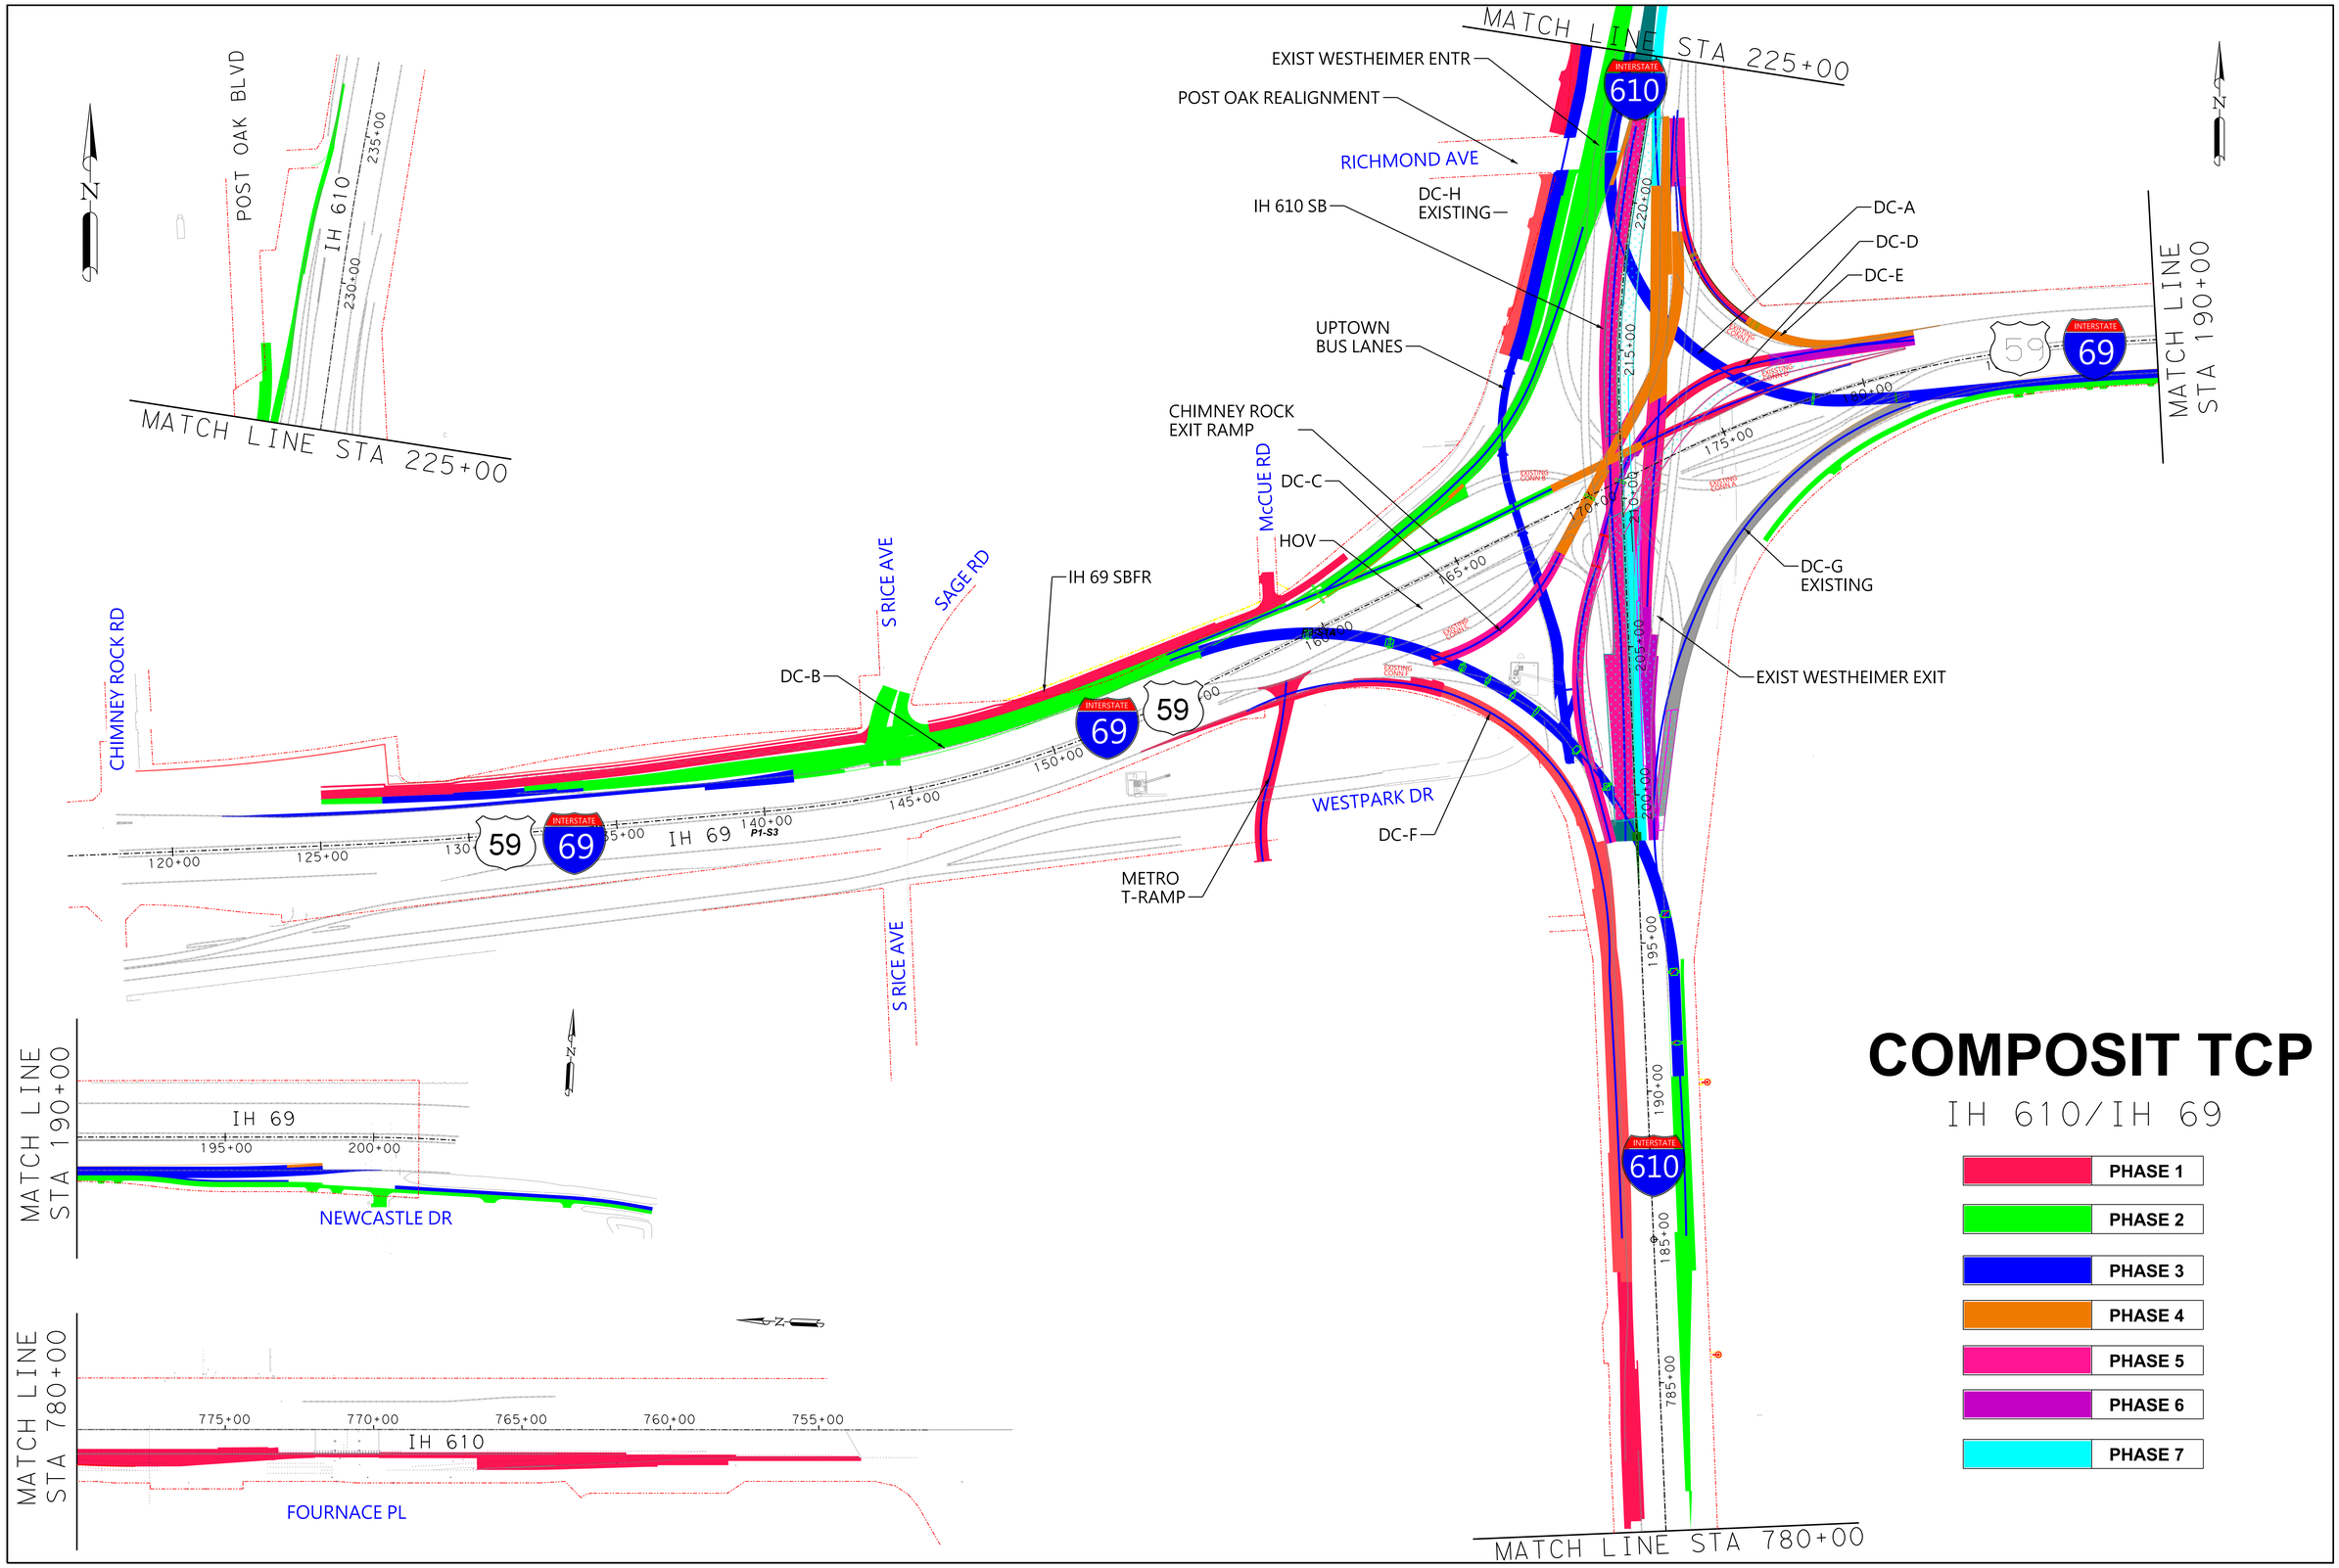
MATCH LINE STA 225+00
EXIST WESTHEIMER ENTR
POST OAK REALIGNMENT
RICHMOND AVE
DC-H EXISTING
IH 610 SB
UPTOWN BUS LANES
CHIMNEY ROCK EXIT RAMP
DC-C
HOV
McCUE RD
DC-A
DC-D
DC-E
DC-G EXISTING
EXIST WESTHEIMER EXIT
MATCH LINE STA 190+00
IH 69 SBFR
S RICE AVE
SAGE RD
DC-B
CHIMNEY ROCK RD
WESTPARK DR
DC-F
METRO T-RAMP
IH 69
IH 610
POST OAK BLVD
MATCH LINE STA 780+00
NEWCASTLE DR
FOURNACE PL
COMPOSIT TCP
IH 610/IH 69
PHASE 1
PHASE 2
PHASE 3
PHASE 4
PHASE 5
PHASE 6
PHASE 7