TEXAS DEPARTMENT OF TRANSPORTATION
TRAVIS COUNTY

CSJ# 0113-13-168, ETC.

LOOP 360

CONCEPTUAL LAYOUT
FROM NORTH OF RM 2222 TO LAKE AUSTIN

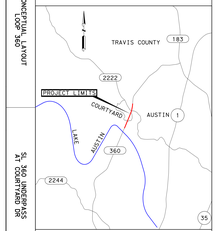

LOCATION MAP N.T.S.

0 50 100
HORIZ DIMS SCALED 1"=100'

STATE	DIST	COUNTY	HIGHWAY NO.
TEXAS	AUS	TRAVIS	LOOP 360
CONT	SECT	JOB	
0113	13	HAL ETC.	

LEGEND

- EXIST PAVEMENT TO REMAIN
- PROPOSED MAINLANE PAVEMENT/OVERLAY
- PROPOSED CONNECTOR ROAD, CROSS STREET, RAMP, AND DRIVEWAY PAVEMENT
- PROPOSED BRIDGE
- PROPOSED SHARED-USE PATH / SIDEWALK
- PROP TRAFFIC SIGNALS
- EXISTING ROW
- RETAINING WALL
- LIMITS OF PROPOSED ROCK CUT
- LIMITS OF PROPOSED ROCK CUT (BOTTOM)

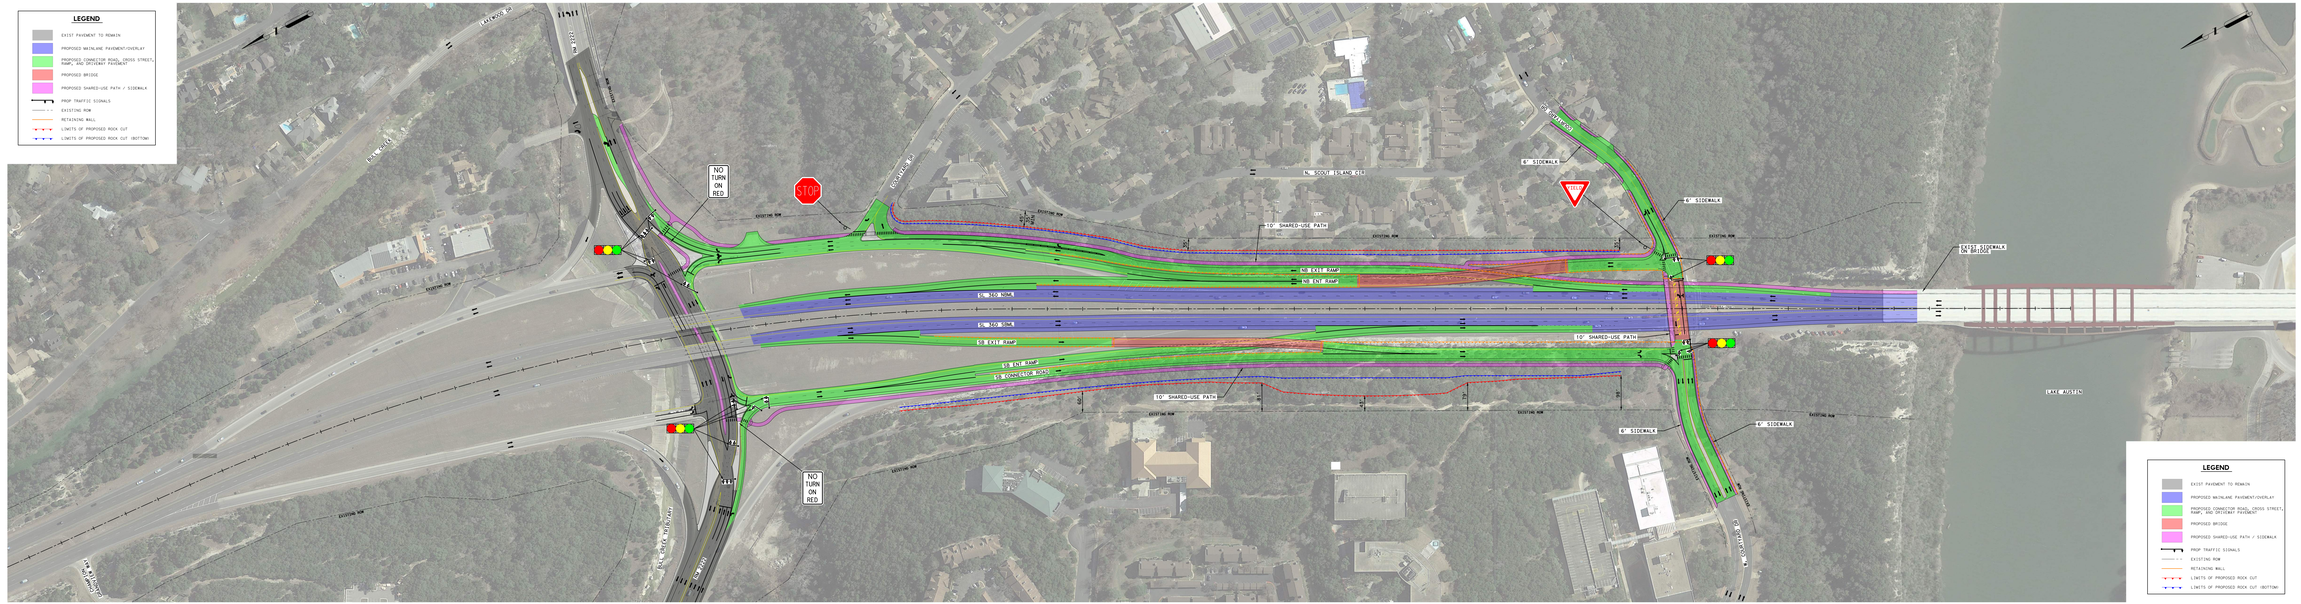

LEGEND

- EXIST PAVEMENT TO REMAIN
- PROPOSED MAINLANE PAVEMENT/OVERLAY
- PROPOSED CONNECTOR ROAD, CROSS STREET, RAMP, AND DRIVEWAY PAVEMENT
- PROPOSED BRIDGE
- PROPOSED SHARED-USE PATH / SIDEWALK
- PROP TRAFFIC SIGNALS
- EXISTING ROW
- RETAINING WALL
- LIMITS OF PROPOSED ROCK CUT
- LIMITS OF PROPOSED ROCK CUT (BOTTOM)

PAUL LANDRY, P.E.
Texas Department of Transportation
Austin District
Phone (512) 832-7000

PAUL LANDRY
103756
CENSED
ENGINEER
STATE OF TEXAS

Texas Department of Transportation

CONCEPTUAL LAYOUT LOOP 360

SL 360 UNDERPASS AT COURTYARD DR

CONCEPTUAL LAYOUT LOOP 360

Texas Department of Transportation