
ROLL 1 OF 6

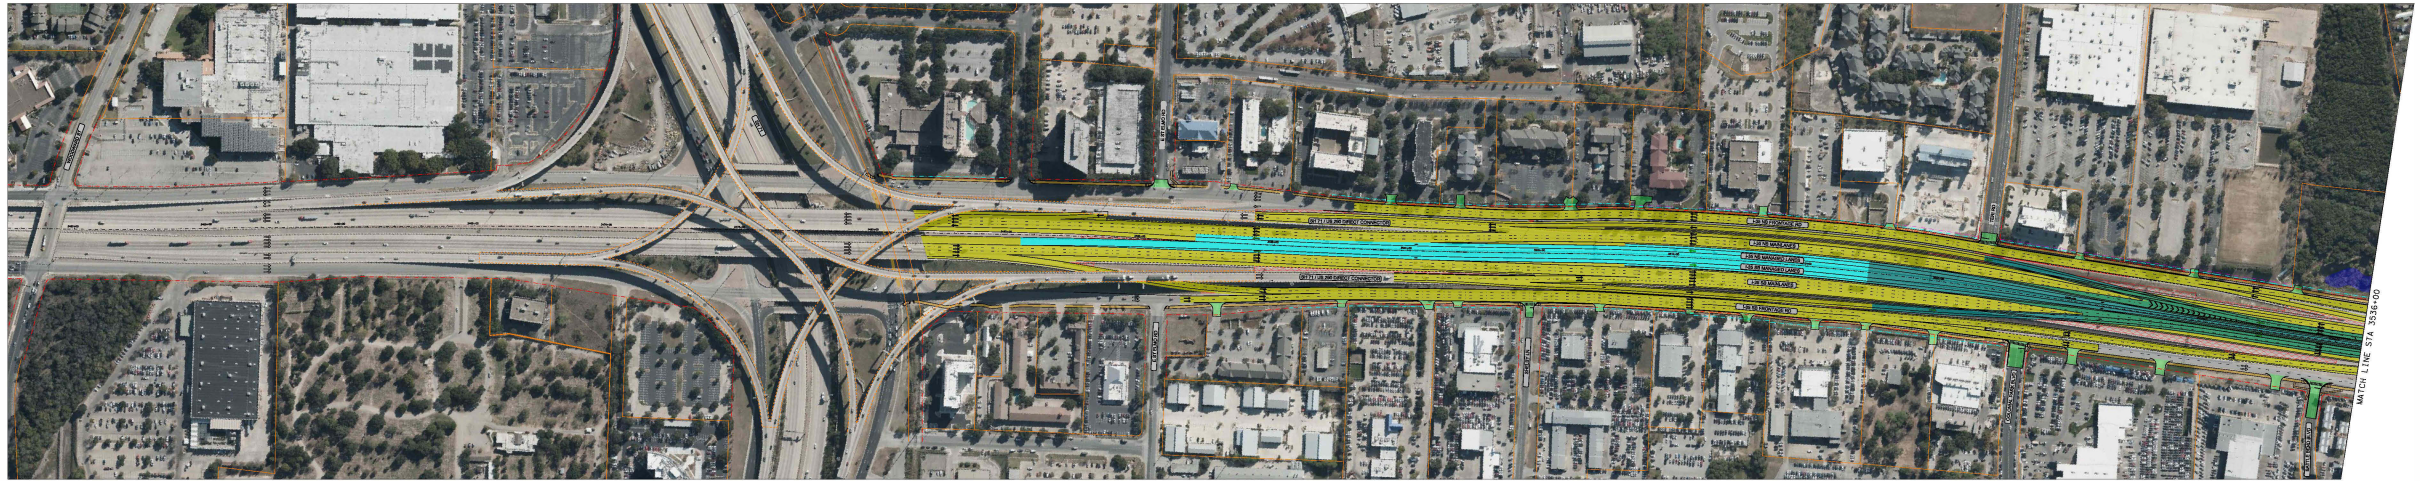

LEGEND:

PRELIMINARY
SUBJECT TO CHANGE

mobility 35

CAPITAL EXPRESS SOUTH PROJECT
FROM SH71/BEN WHITE BLVD TO SH 45SE

LEGEND:


PRELIMINARY
SUBJECT TO CHANGE

mobility 35

ROLL 1 OF 6

ROLL 2 OF 6

MATCH LINE STA 3536+00

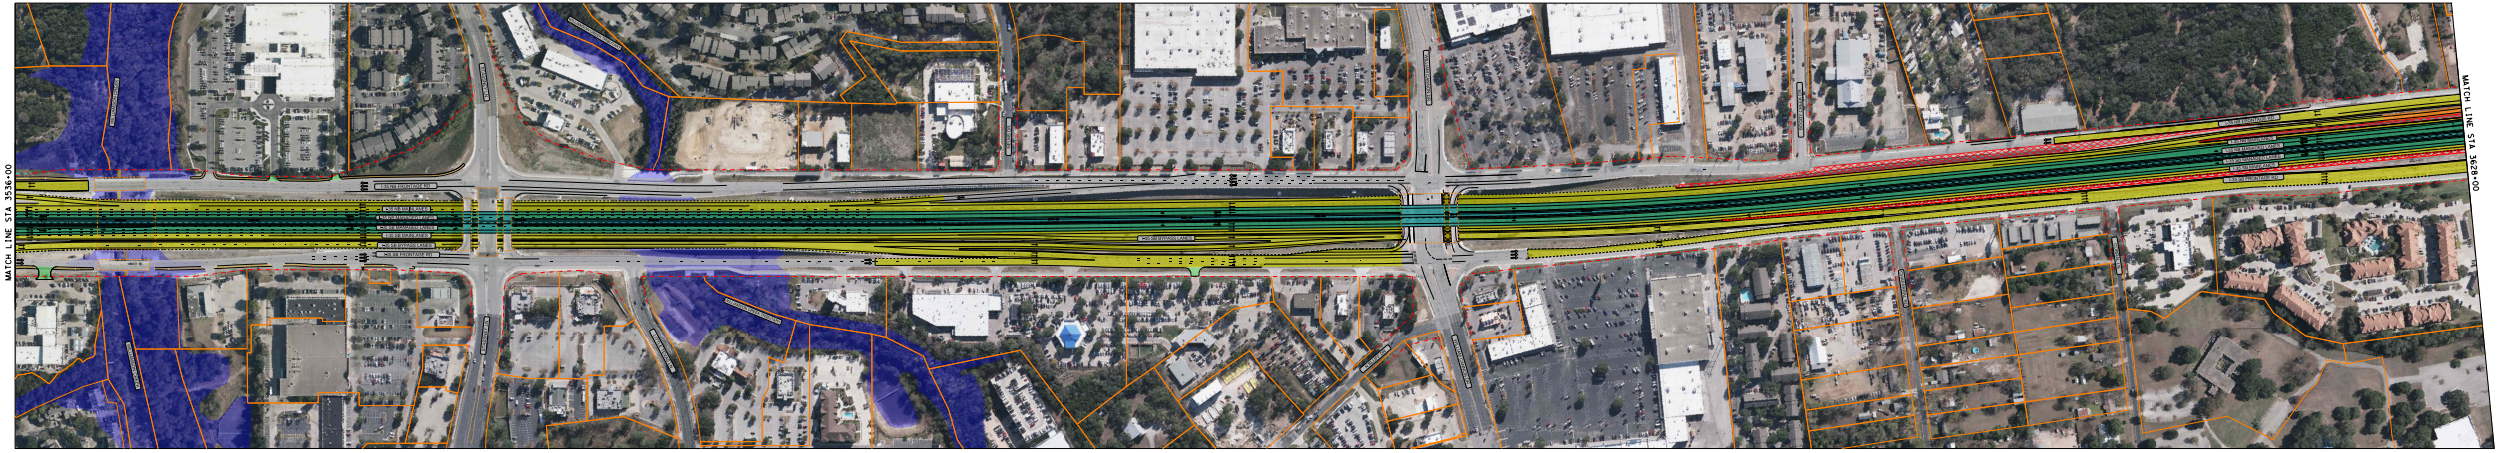

MATCH LINE STA 3628+00

ROLL 2 OF 6

LEGEND:
- EXISTING ROW
- PROPOSED ROW
- PROPOSED CONSTRUCTION EASEMENT
- PROPOSED DRAINAGE EASEMENT
- PARCEL LINE
- PROPOSED BRIDGE LIMITS
- EXISTING BRIDGE LIMITS
- PAVEMENT WIDENING/RECONSTRUCTION/RESURFACING
- PROPOSED MANAGED LANES AND CONSTRUCTION
- ELEVATED PROPOSED MANAGED LANES
- DRIVEWAY RECONSTRUCTION
- SEPARATE PROJECT
- REMOVAL
- GENERAL PURPOSE LANE DIRECTION
- MANAGED LANE DIRECTION
- EXISTING LANE DIRECTION
- PROPOSED SHARED-USE-PATH OR SIDEWALK
- FEMA 100-YR FLOODPLAIN

HORZ SCALE: 1"=100'
100 50 0 100

PRELIMINARY
SUBJECT TO CHANGE

mobility 35

CAPITAL EXPRESS SOUTH PROJECT
FROM SH71/BEN WHITE BLVD TO SH 45SE

LEGEND:
- EXISTING ROW
- PROPOSED ROW
- PROPOSED CONSTRUCTION EASEMENT
- PROPOSED DRAINAGE EASEMENT
- PARCEL LINE
- PROPOSED BRIDGE LIMITS
- EXISTING BRIDGE LIMITS
- PAVEMENT WIDENING/RECONSTRUCTION/RESURFACING
- PROPOSED MANAGED LANES AND CONSTRUCTION
- ELEVATED PROPOSED MANAGED LANES
- DRIVEWAY RECONSTRUCTION
- SEPARATE PROJECT
- REMOVAL
- GENERAL PURPOSE LANE DIRECTION
- MANAGED LANE DIRECTION
- EXISTING LANE DIRECTION
- PROPOSED SHARED-USE-PATH OR SIDEWALK
- FEMA 100-YR FLOODPLAIN

HORZ SCALE: 1"=100'
100 50 0 100

PRELIMINARY
SUBJECT TO CHANGE

mobility 35

ROLL 3 OF 6

MATCH LINE STA. 3628+00



MATCH LINE STA. 3720+00

ROLL 3 OF 6

LEGEND:
- EXISTING ROW
- PROPOSED ROW
- PROPOSED CONSTRUCTION EASEMENT
- PROPOSED DRAINAGE EASEMENT
- PARCEL LINE
- PROPOSED BRIDGE LIMITS
- EXISTING BRIDGE LIMITS
- PAVEMENT WIDENING/RECONSTRUCTION/RESURFACING
- PROPOSED MANAGED LANES AND CONSTRUCTION
- ELEVATED PROPOSED MANAGED LANES
- DRIVEWAY RECONSTRUCTION
- SEPARATE PROJECT
- REMOVAL
- GENERAL PURPOSE LANE DIRECTION
- MANAGED LANE DIRECTION
- EXISTING LANE DIRECTION
- PROPOSED SHARED-USE-PATH OR SIDEWALK
- FEMA 100-YR FLOODPLAIN

HORZ SCALE: 1"=100'
100 50 0 100

PRELIMINARY
SUBJECT TO CHANGE

mobility 35

CAPITAL EXPRESS SOUTH PROJECT
FROM SH71/BEN WHITE BLVD TO SH 45SE

LEGEND:
- EXISTING ROW
- PROPOSED ROW
- PROPOSED CONSTRUCTION EASEMENT
- PROPOSED DRAINAGE EASEMENT
- PARCEL LINE
- PROPOSED BRIDGE LIMITS
- EXISTING BRIDGE LIMITS
- PAVEMENT WIDENING/RECONSTRUCTION/RESURFACING
- PROPOSED MANAGED LANES AND CONSTRUCTION
- ELEVATED PROPOSED MANAGED LANES
- DRIVEWAY RECONSTRUCTION
- SEPARATE PROJECT
- REMOVAL
- GENERAL PURPOSE LANE DIRECTION
- MANAGED LANE DIRECTION
- EXISTING LANE DIRECTION
- PROPOSED SHARED-USE-PATH OR SIDEWALK
- FEMA 100-YR FLOODPLAIN


HORZ SCALE: 1"=100'
100 50 0 100

PRELIMINARY
SUBJECT TO CHANGE

mobility 35

ROLL 4 OF 6

MATCH LINE STA 372+00

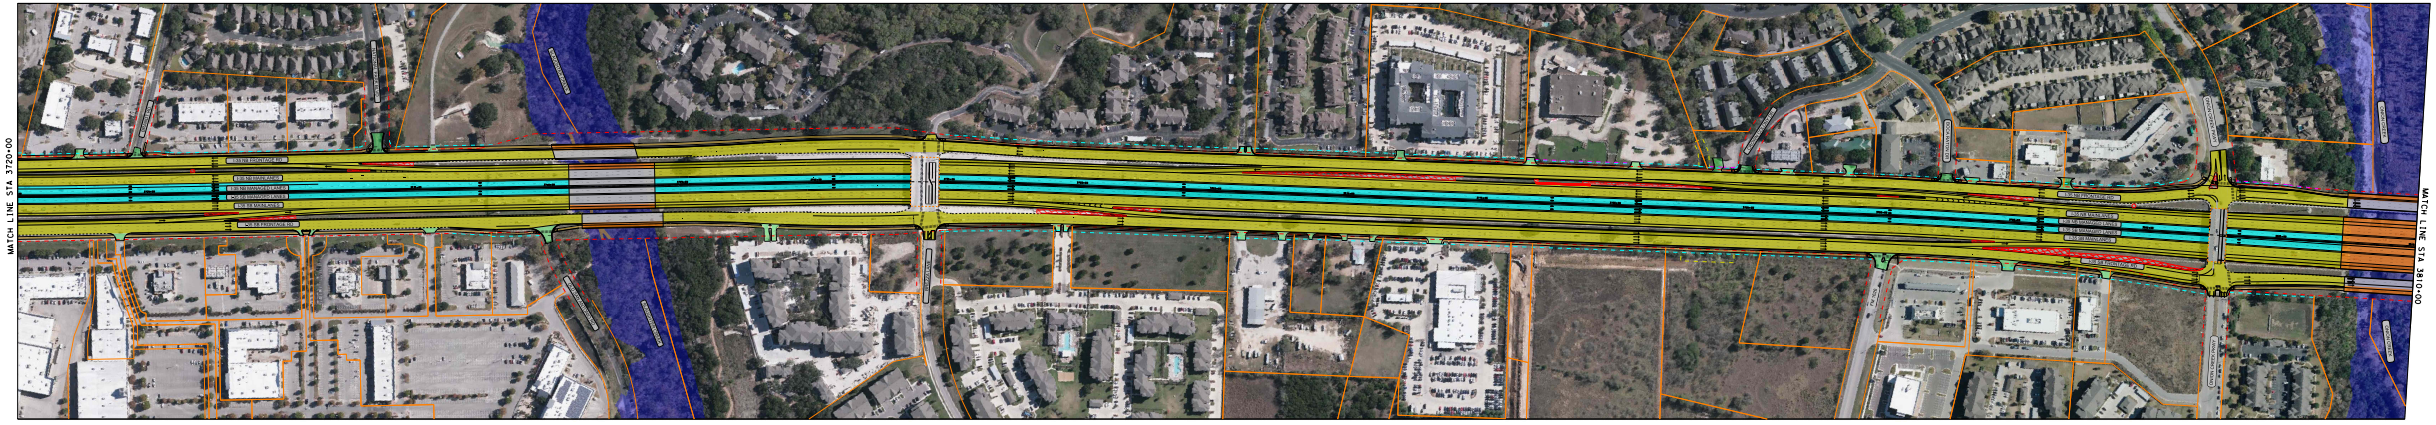

MATCH LINE STA 381+00

ROLL 4 OF 6

LEGEND:
- EXISTING ROW
- PROPOSED ROW
- PROPOSED CONSTRUCTION EASEMENT
- PROPOSED DRAINAGE EASEMENT
- PARCEL LINE
- PROPOSED BRIDGE LIMITS
- EXISTING BRIDGE LIMITS
- PAVEMENT WIDENING/RECONSTRUCTION/RESURFACING
- PROPOSED MANAGED LANES AND CONSTRUCTION
- ELEVATED PROPOSED MANAGED LANES
- DRIVEWAY RECONSTRUCTION
- SEPARATE PROJECT
- REMOVAL
- GENERAL PURPOSE LANE DIRECTION
- MANAGED LANE DIRECTION
- EXISTING LANE DIRECTION
- PROPOSED SHARED-USE-PATH OR SIDEWALK
- FEMA 100-YR FLOODPLAIN

HORZ SCALE: 1"=100'
100 50 0 100

PRELIMINARY
SUBJECT TO CHANGE

mobility 35

CAPITAL EXPRESS SOUTH PROJECT
FROM SH71/BEN WHITE BLVD TO SH 45SE

LEGEND:
- EXISTING ROW
- PROPOSED ROW
- PROPOSED CONSTRUCTION EASEMENT
- PROPOSED DRAINAGE EASEMENT
- PARCEL LINE
- PROPOSED BRIDGE LIMITS
- EXISTING BRIDGE LIMITS
- PAVEMENT WIDENING/RECONSTRUCTION/RESURFACING
- PROPOSED MANAGED LANES AND CONSTRUCTION
- ELEVATED PROPOSED MANAGED LANES
- DRIVEWAY RECONSTRUCTION
- SEPARATE PROJECT
- REMOVAL
- GENERAL PURPOSE LANE DIRECTION
- MANAGED LANE DIRECTION
- EXISTING LANE DIRECTION
- PROPOSED SHARED-USE-PATH OR SIDEWALK
- FEMA 100-YR FLOODPLAIN

HORZ SCALE: 1"=100'
100 50 0 100

PRELIMINARY
SUBJECT TO CHANGE

mobility 35

ROLL 5 OF 6

MATCH LINE STA 3810+00



MATCH LINE STA 3836+00

ROLL 5 OF 6

LEGEND:
- EXISTING ROW
- PROPOSED ROW
- PROPOSED CONSTRUCTION EASEMENT
- PROPOSED DRAINAGE EASEMENT
- PARCEL LINE
- PROPOSED BRIDGE LIMITS
- EXISTING BRIDGE LIMITS
- PAVEMENT WIDENING/RECONSTRUCTION/RESURFACING
- PROPOSED MANAGED LANES AND CONSTRUCTION
- ELEVATED PROPOSED MANAGED LANES
- DRIVEWAY RECONSTRUCTION
- SEPARATE PROJECT
- REMOVAL
- GENERAL PURPOSE LANE DIRECTION
- MANAGED LANE DIRECTION
- EXISTING LANE DIRECTION
- PROPOSED SHARED-USE-PATH OR SIDEWALK
- FEMA 100-YR FLOODPLAIN

HORZ SCALE: 1"=100'
100 50 0 100

PRELIMINARY
SUBJECT TO CHANGE

mobility 35

CAPITAL EXPRESS SOUTH PROJECT
FROM SH71/BEN WHITE BLVD TO SH 45SE

LEGEND:
- EXISTING ROW
- PROPOSED ROW
- PROPOSED CONSTRUCTION EASEMENT
- PROPOSED DRAINAGE EASEMENT
- PARCEL LINE
- PROPOSED BRIDGE LIMITS
- EXISTING BRIDGE LIMITS
- PAVEMENT WIDENING/RECONSTRUCTION/RESURFACING
- PROPOSED MANAGED LANES AND CONSTRUCTION
- ELEVATED PROPOSED MANAGED LANES
- DRIVEWAY RECONSTRUCTION
- SEPARATE PROJECT
- REMOVAL
- GENERAL PURPOSE LANE DIRECTION
- MANAGED LANE DIRECTION
- EXISTING LANE DIRECTION
- PROPOSED SHARED-USE-PATH OR SIDEWALK
- FEMA 100-YR FLOODPLAIN


HORZ SCALE: 1"=100'
100 50 0 100

PRELIMINARY
SUBJECT TO CHANGE

mobility 35

ROLL 6 OF 6

MATCH LINE STA 3693+00

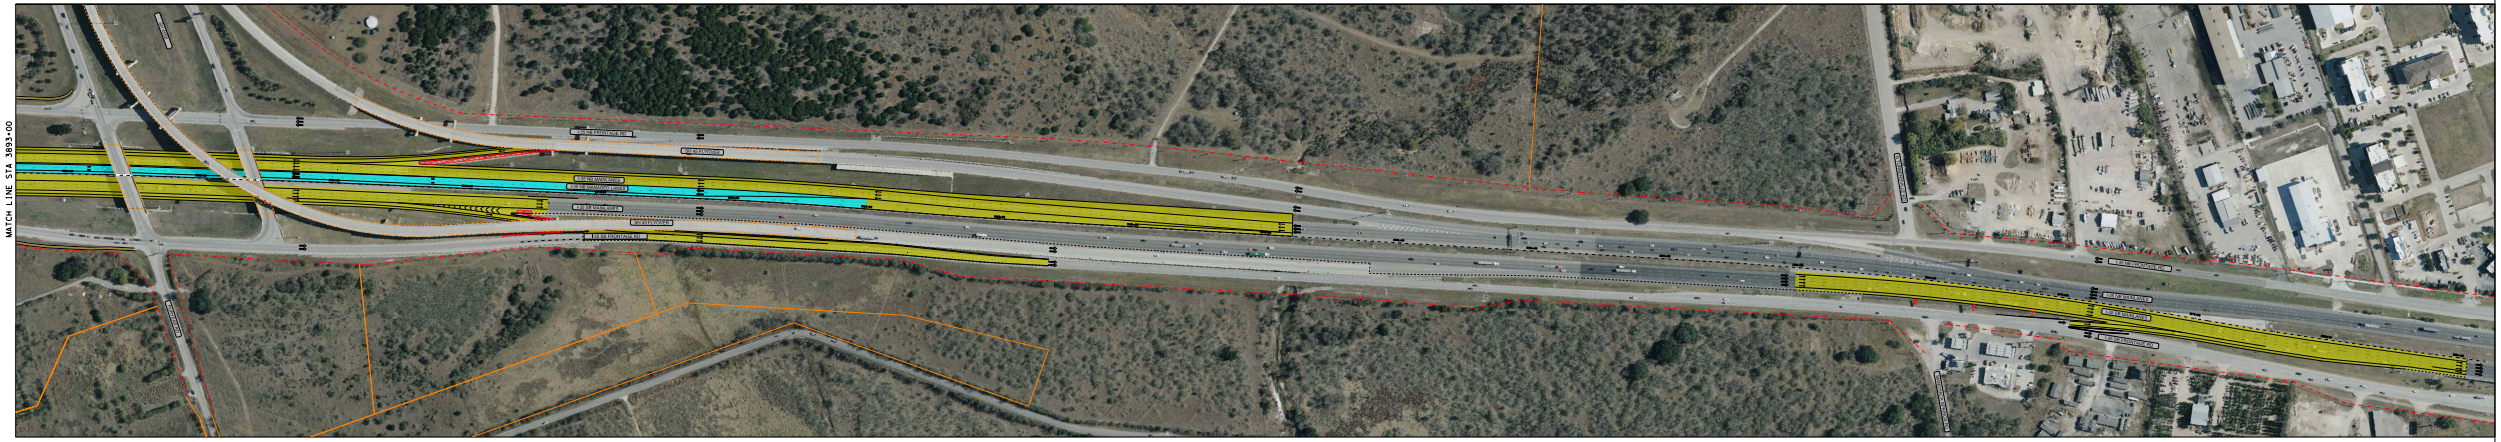

LEGEND:
- EXISTING ROW
- PROPOSED ROW
- PROPOSED CONSTRUCTION EASEMENT
- PROPOSED DRAINAGE EASEMENT
- PARCEL LINE
- PROPOSED BRIDGE LIMITS
- EXISTING BRIDGE LIMITS
- PAVEMENT WIDENING/RECONSTRUCTION/RESURFACING
- PROPOSED MANAGED LANES AND CONSTRUCTION
- ELEVATED PROPOSED MANAGED LANES
- DRIVEWAY RECONSTRUCTION
- SEPARATE PROJECT
- REMOVAL
- GENERAL PURPOSE LANE DIRECTION
- MANAGED LANE DIRECTION
- EXISTING LANE DIRECTION
- PROPOSED SHARED-USE-PATH OR SIDEWALK
- FEMA 100-YR FLOODPLAIN

HORZ SCALE: 1"=100'
100 50 0 100

PRELIMINARY
SUBJECT TO CHANGE

mobility 35

CAPITAL EXPRESS SOUTH PROJECT
FROM SH71/BEN WHITE BLVD TO SH 45SE

LEGEND:
- EXISTING ROW
- PROPOSED ROW
- PROPOSED CONSTRUCTION EASEMENT
- PROPOSED DRAINAGE EASEMENT
- PARCEL LINE
- PROPOSED BRIDGE LIMITS
- EXISTING BRIDGE LIMITS
- PAVEMENT WIDENING/RECONSTRUCTION/RESURFACING
- PROPOSED MANAGED LANES AND CONSTRUCTION
- ELEVATED PROPOSED MANAGED LANES
- DRIVEWAY RECONSTRUCTION
- SEPARATE PROJECT
- REMOVAL
- GENERAL PURPOSE LANE DIRECTION
- MANAGED LANE DIRECTION
- EXISTING LANE DIRECTION
- PROPOSED SHARED-USE-PATH OR SIDEWALK
- FEMA 100-YR FLOODPLAIN

HORZ SCALE: 1"=100'
100 50 0 100

PRELIMINARY
SUBJECT TO CHANGE

mobility 35

ROLL 6 OF 6