HOUSTON DISTRICT
PROJECT DEVELOPMENT

FEIS SCHEMATIC

# NHHIP
# I-45 SEGMENT 2

COUNTY: HARRIS
LIMITS FROM: I-10
LIMITS TO: I-610
DATE: 12/11/2019
APPROVED:

CONSTRUCTION CSJ: 0500-03-560
PRELIMINARY CSJ: 0912-00-146
0912-00-147
0912-00-479

| ROADWAY | FUNCTIONAL CLASSIFICATION | DESIGN SPEED |
|---|---|---|
| MAINLANES | URBAN FREEWAY | 60 MPH |
| DIRECT CONNECTORS | DIRECT CONNECTORS | 45 MPH |
| RAMPS | RAMPS | 45 MPH |
| COLLECTOR-DISTRIBUTORS | COLLECTOR-DISTRIBUTORS | 45 MPH |
| FRONTAGE ROADS | URBAN COLLECTOR | 45 MPH |
| SIDE STREETS | URBAN MINOR ARTERIAL/ | 30 MPH |
| | URBAN COLLECTOR | 30 MPH |

HORZ SCALE: 1"=200'
0 50 100 200
VERT SCALE: 1"=20'
0 5 10 20

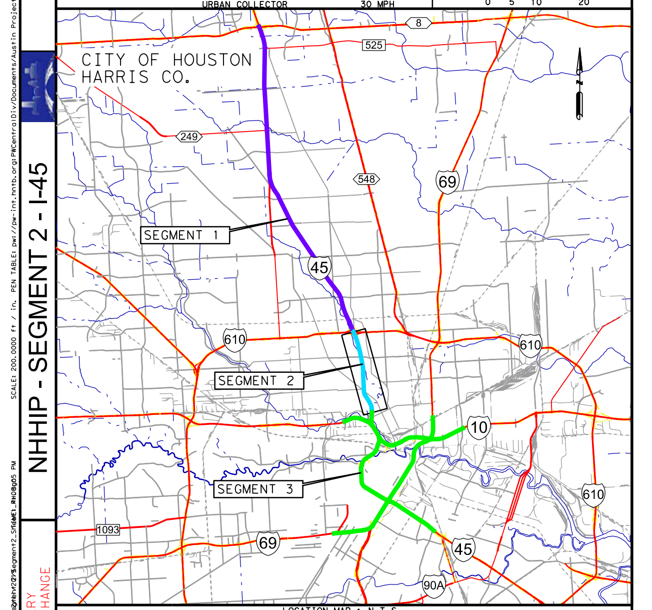


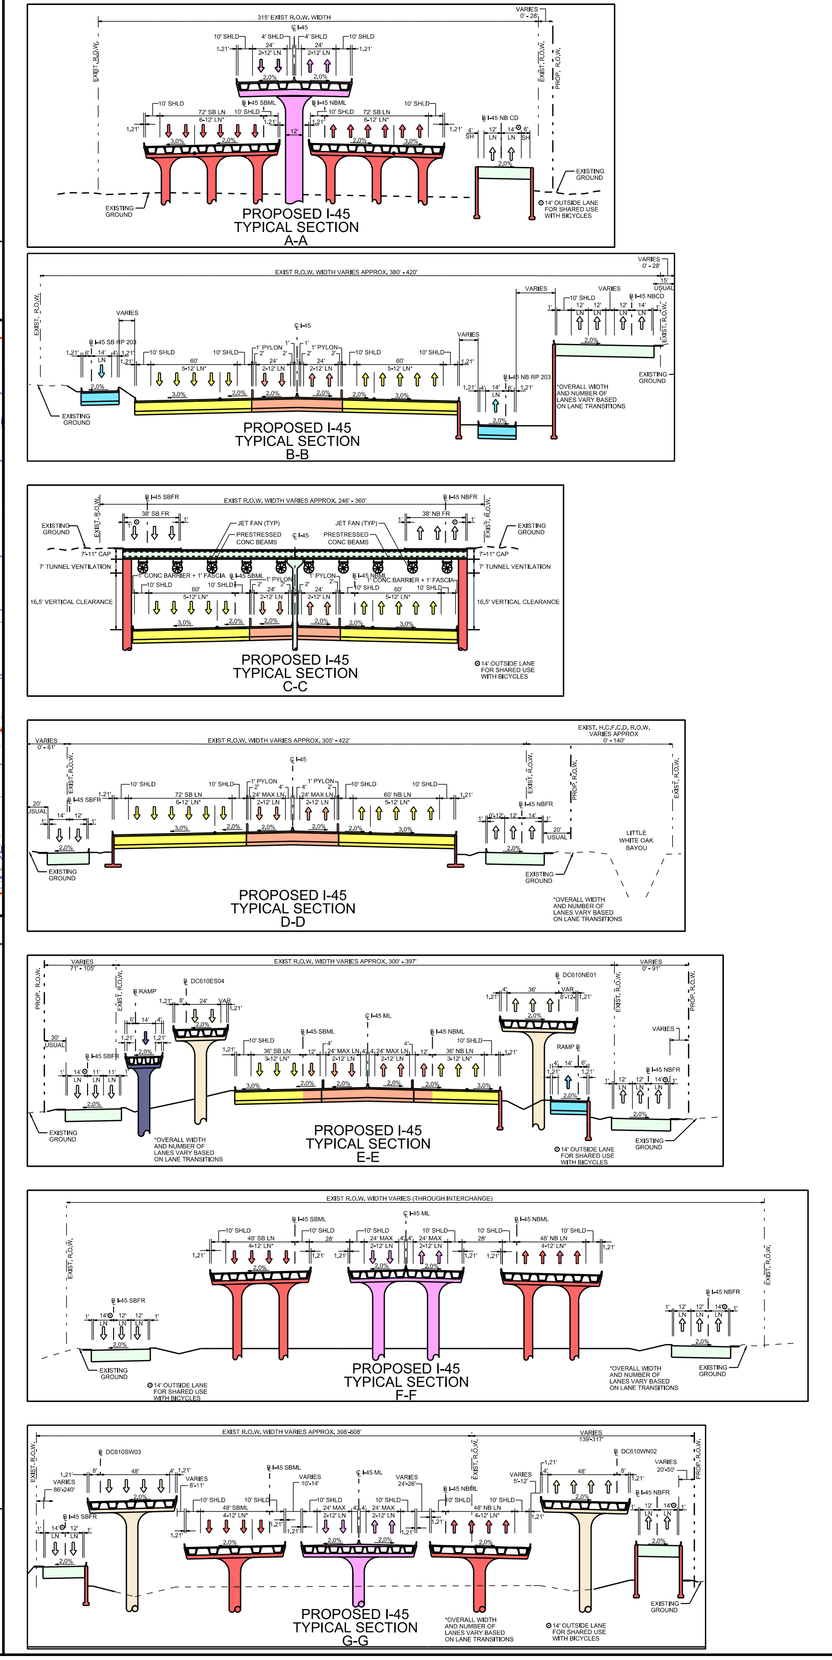

NHHIP - SEGMENT 2 - I-45

FEIS SCHEMATIC

HNTB