# I-45 SEGMENT 1 PROPOSED RECOMMENDED ALTERNATIVE: I-610 TO TIDWELL SECTION

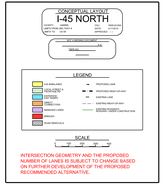


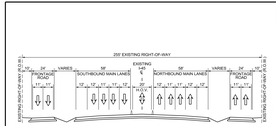


EXISTING TYPICAL SECTION
AIRLINE DRIVE TO SHEPHERD DRIVE

NOT TO SCALE

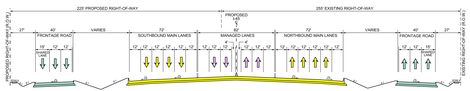


PROPOSED TYPICAL SECTION
AIRLINE DRIVE TO SHEPHERD DRIVE

NOT TO SCALE

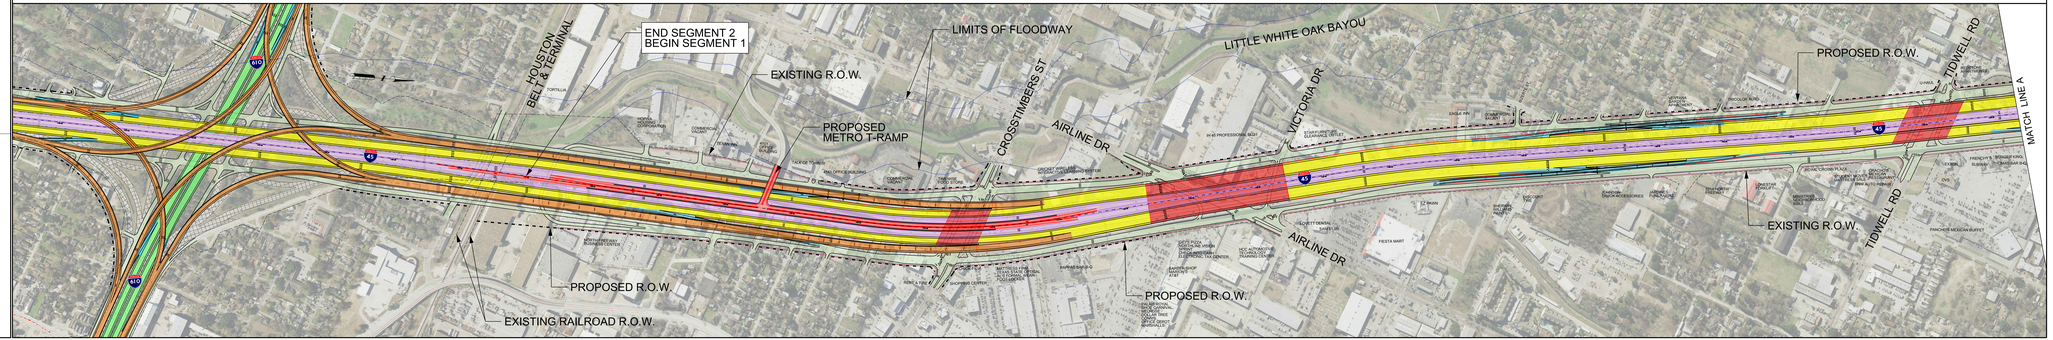


PRELIMINARY SUBJECT TO CHANGE

PRELIMINARY SUBJECT TO CHANGE

PRELIMINARY SUBJECT TO CHANGE