FEIS SCHEMATIC

NHHIP
I-45 SEGMENT 3

COUNTY:	HARRIS	CONSTRUCTION CSJ:0027-13-200, 0027-13-201, 0027-13-221, 0500-03-598, 0500-03-599, 0500-03-601, 0500-08-001	
LIMITS FROM:	SCOTT ST		
LIMITS TO:	QUITMAN ST		
DATE:	5/8/2019		
APPROVED:		PRELIMINARY CSJ: 0912-00-146, 0912-00-147, 0912-00-479	

ROADWAY	FUNCTIONAL CLASSIFICATION	DESIGN SPEED
MAINLANES	URBAN FREEWAY	50 MPH
DIRECT CONNECTORS	DIRECT CONNECTORS	40 MPH
RAMPS	RAMPS	40 MPH
CITY STREETS	URBAN MINOR ARTERIAL/	30 MPH
	URBAN COLLECTOR	30 MPH

HORZ SCALE: 1"=200'

VERT SCALE: 1"=20'

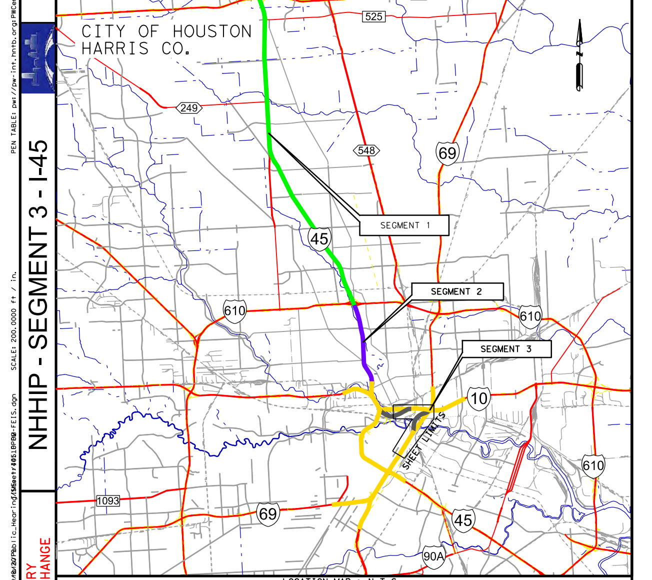

HOUSTON DISTRICT
PROJECT DEVELOPMENT

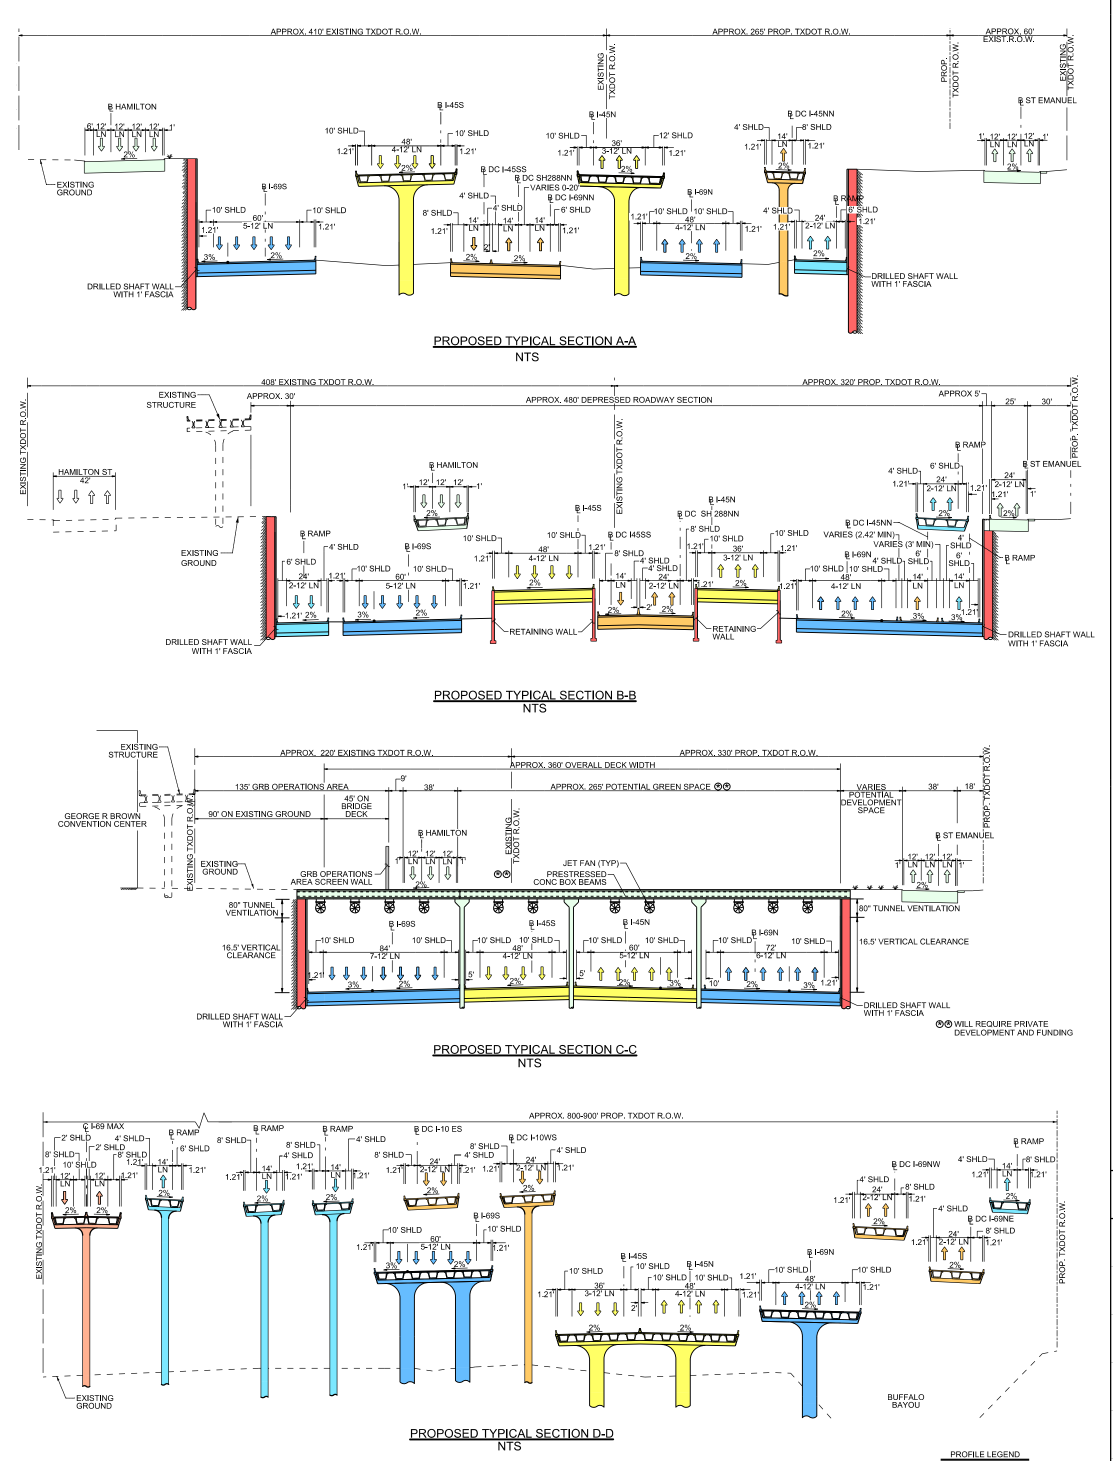

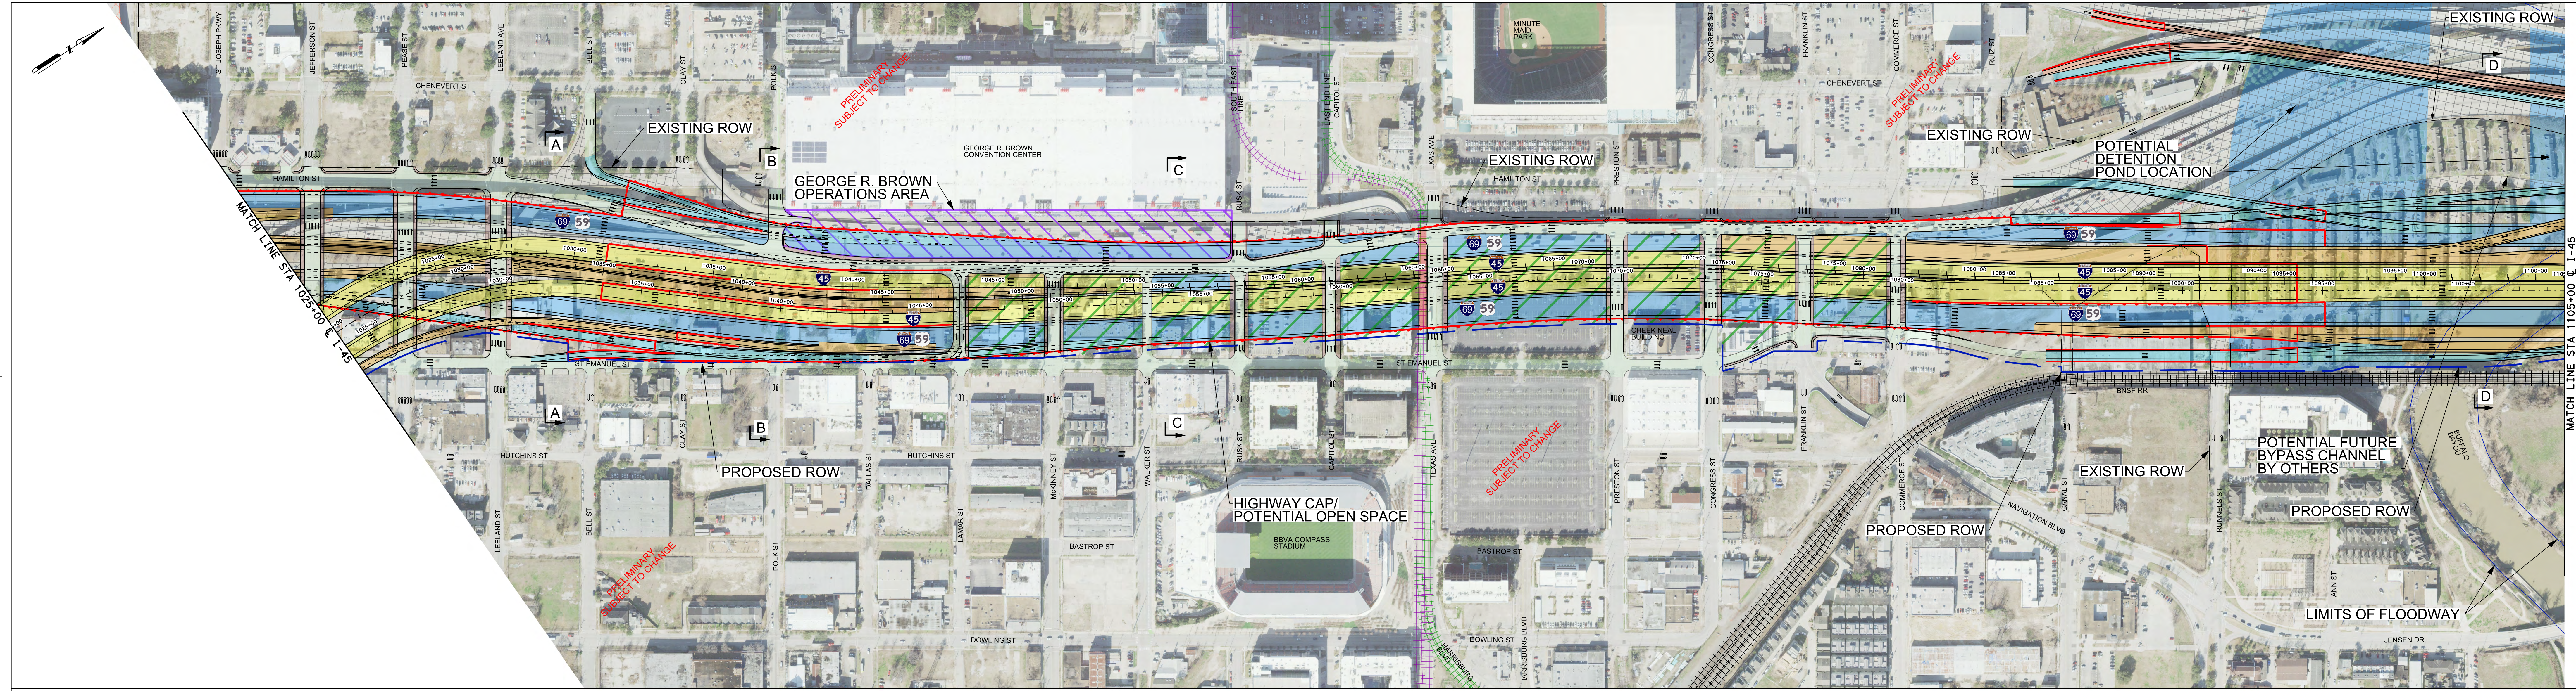

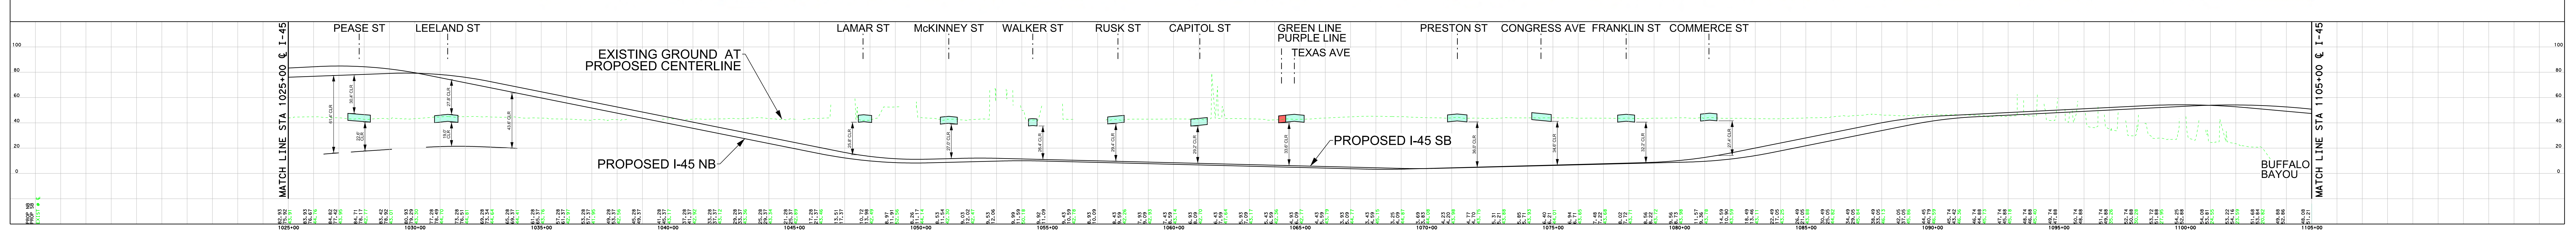

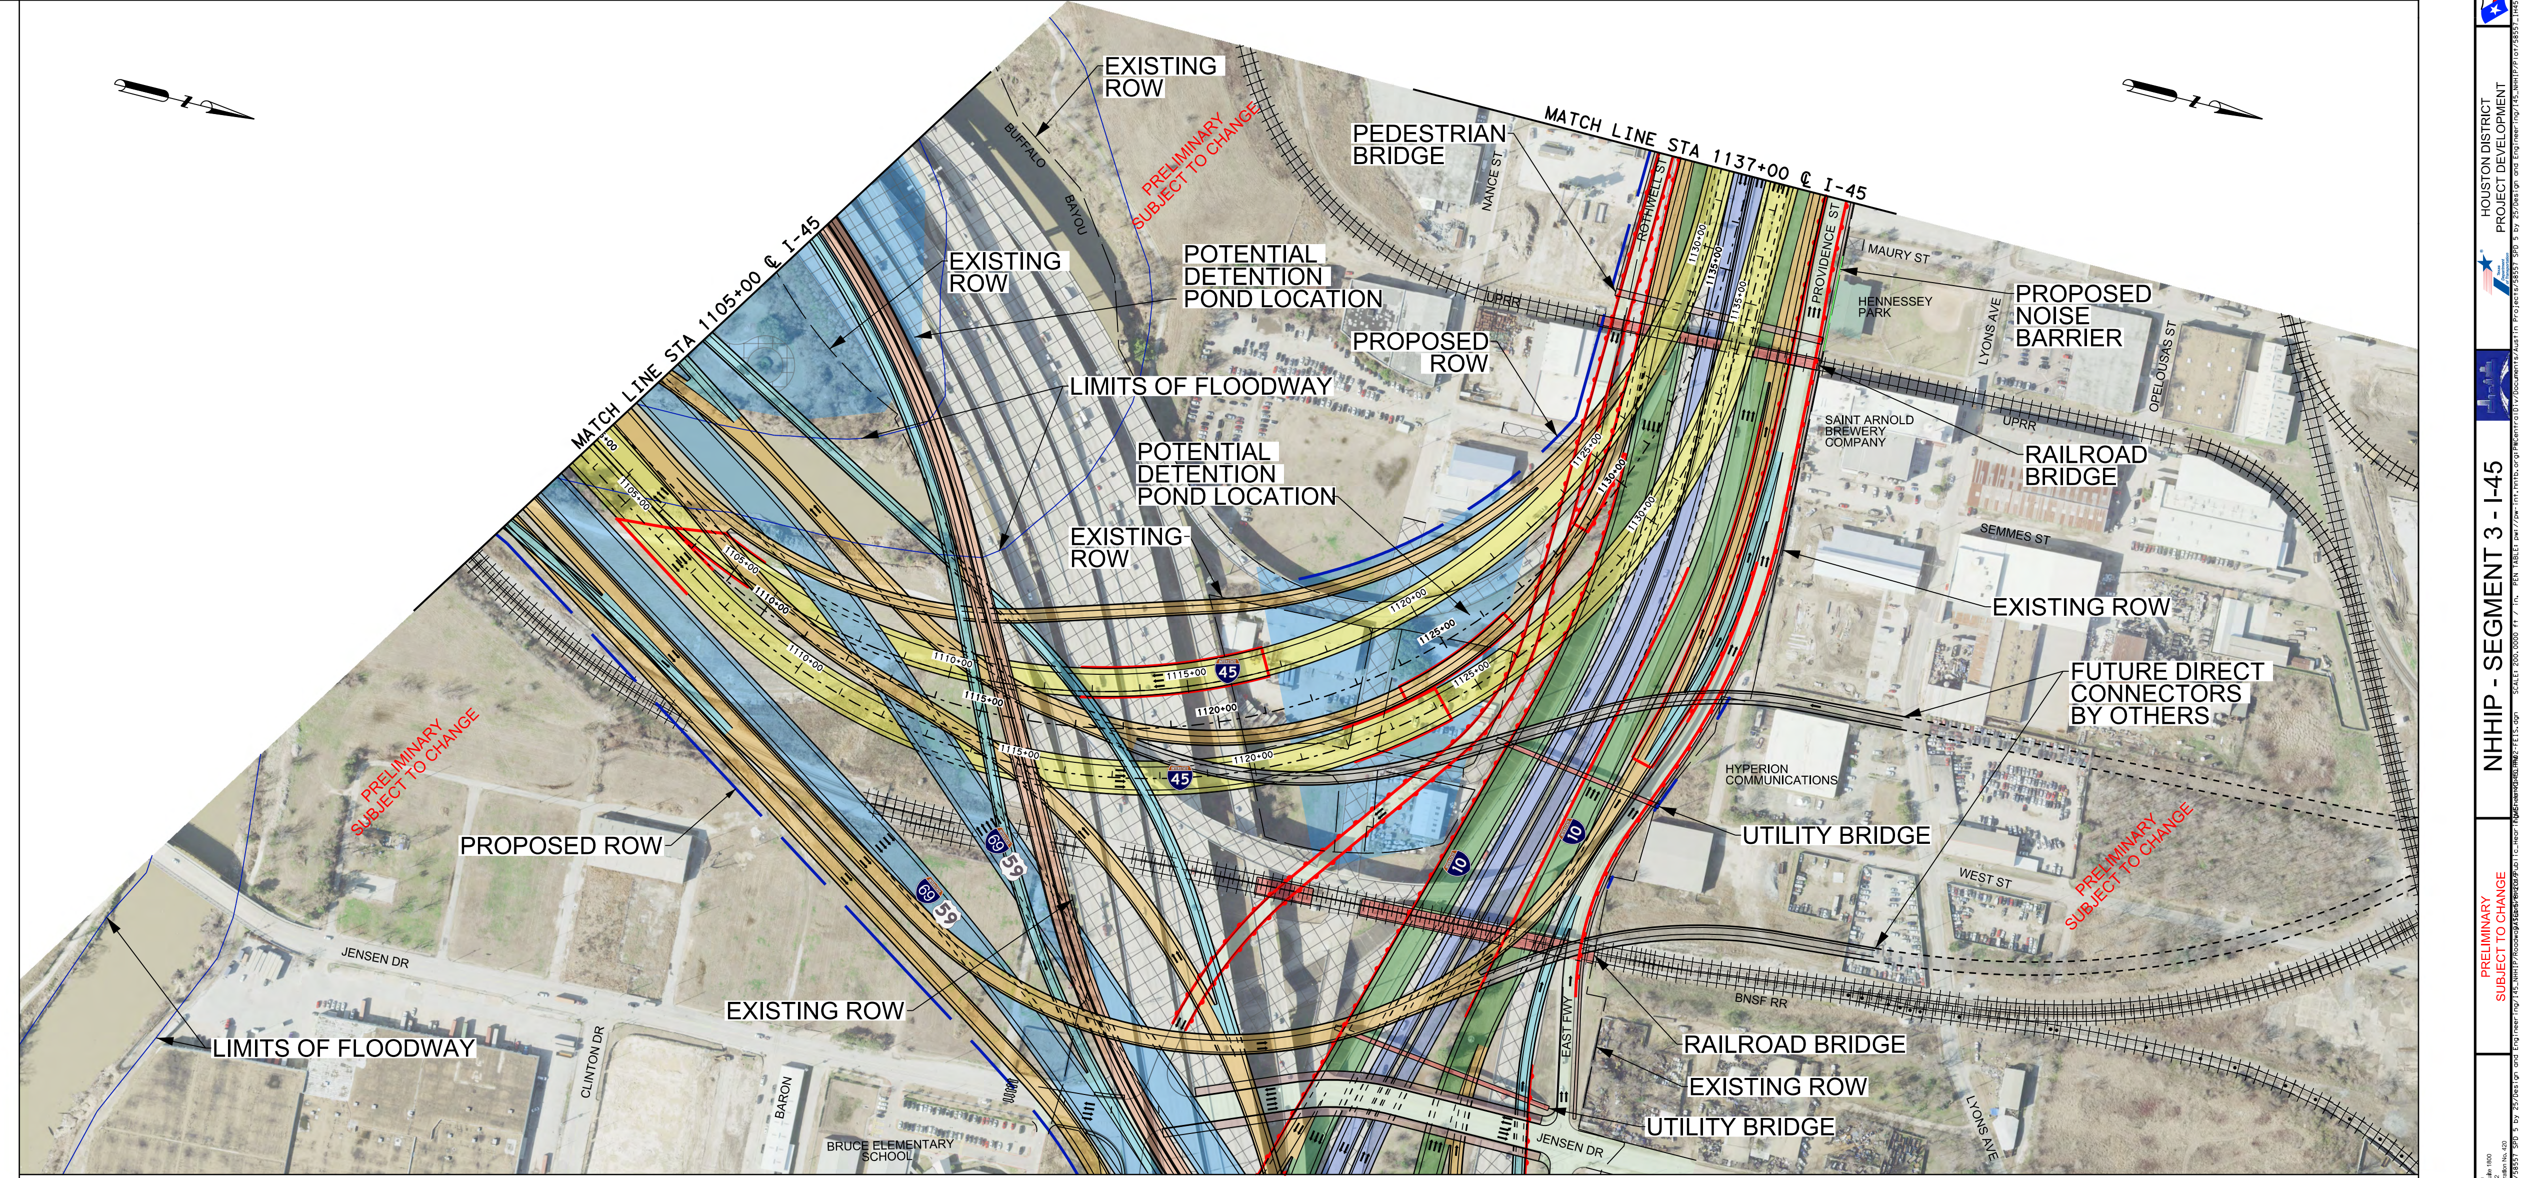

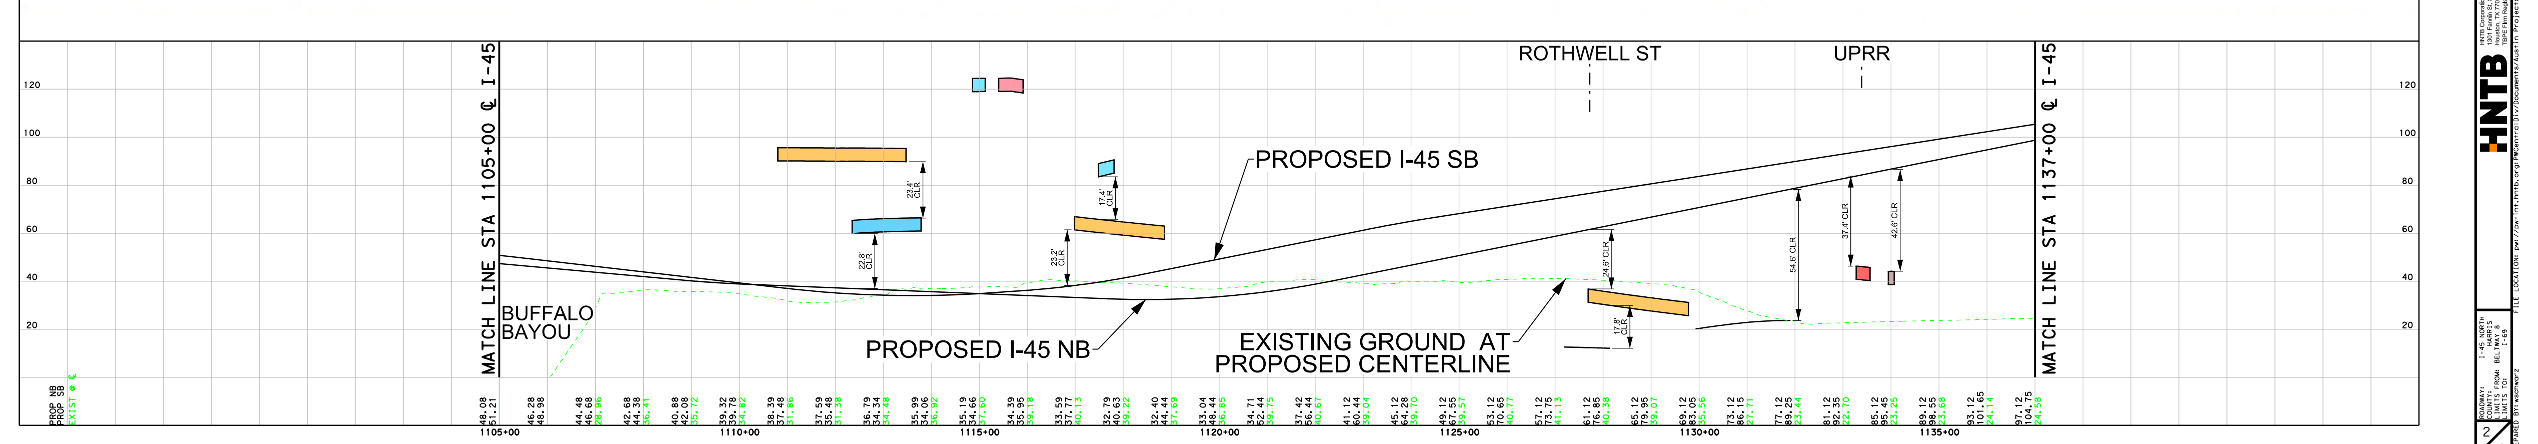

NHHIP - SEGMENT 3 - I-45

HNTB