PUBLIC HEARING LAYOUT

NHHIP
I-45 SEGMENT 3

COUNTY: HARRIS
LIMITS FROM: SCOTT ST
LIMITS TO: QUITMAN ST
DATE: 28-APR-2017
APPROVED:

CONSTRUCTION CSJ:0027-13-200, 0027-13-201, 0027-13-221, 0500-03-598, 0500-03-599, 0500-03-601, 0500-08-001

PRELIMINARY CSJ: 0912-00-146, 0912-00-147, 0912-00-479

HOUSTON DISTRICT
PROJECT DEVELOPMENT

ROADWAY	FUNCTIONAL CLASSIFICATION	DESIGN SPEED
MAINLANES	URBAN FREEWAY	50 MPH
DIRECT CONNECTORS	DIRECT CONNECTORS	40 MPH
RAMPS	RAMPS	40 MPH
COLLECTOR-DISTRIBUTORS	COLLECTOR-DISTRIBUTORS	40 MPH
FRONTAGE ROADS	URBAN COLLECTOR	40 MPH
SIDE STREETS	URBAN MINOR ARTERIAL/	30 MPH
	URBAN COLLECTOR	30 MPH

HORZ SCALE: 1"=200'
VERT SCALE: 1"=20'

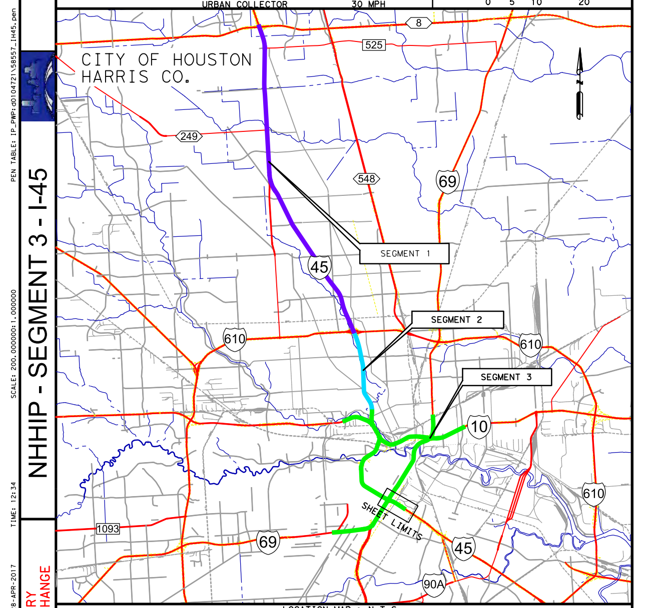

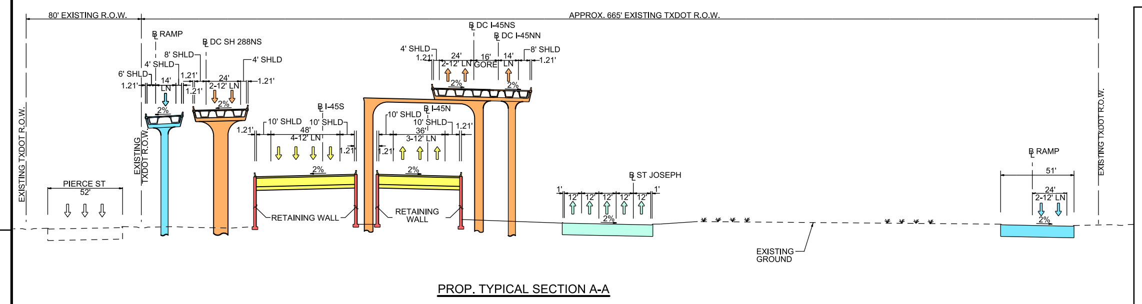

PROP. TYPICAL SECTION A-A

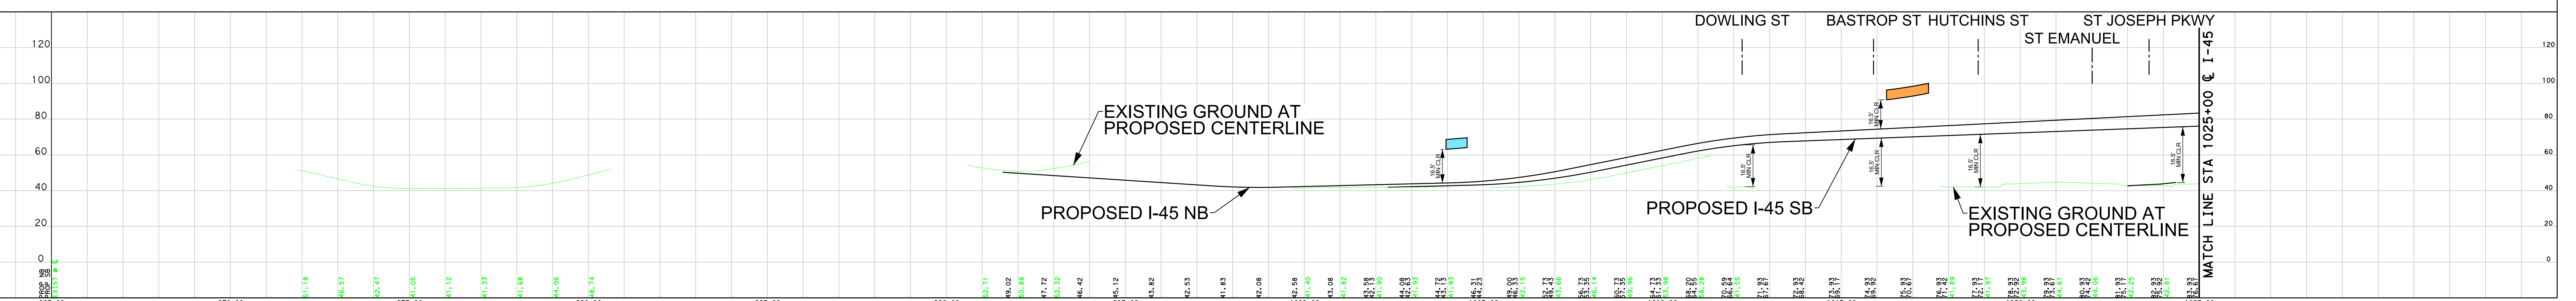

LEGEND			
DEPRESSED	3	RED	3
FUTURE	1	BLUE	1
RETAINING WALL	6	RED	3
STRIPING	0	ORANGE	6
OVERHEAD MAX LANES	2	GREY	7
TEMPORARY CONNECTIONS	2	YELLOW	37
RDWY UNDER CONSTRUCTION	2	LT GREEN	196
RECOMMENDED NOISE ABATEMENT WALL	2	PURPLE	203

PRELIMINARY
SUBMITTED FOR REVIEW
Engineer: DARRIN J. WILLER
P.E. Serial No.: 82119
Date: 28-APR-2017
Signature:
NOT FOR CONSTRUCTION, BIDDING OR PERMITTING

TxDOT (DISTRICT-"APPROVED BY") LETTER DATED

FHWA REPRESENTATIVES ("APPROVED BY") LETTER DATED

ROADWAY: I-45 NORTH
COUNTY: HARRIS
LIMITS FROM: BELTWAY 8
LIMITS TO: I-69

NHHIP - SEGMENT 3 - I-45

HNTB

PREPARED BY: jllopez