TEXAS TRANSPORTATION COMMISSION

PANOLA and RUSK Counties

MINUTE ORDER

ATLANTA and TYLER Districts

In PANOLA and RUSK COUNTIES, on FARM TO MARKET ROAD 3231, the State of Texas acquired certain right of way both by instruments of conveyance and by use of certain land to which there is no record title in the state's or county's name.

The Texas Transportation Commission (commission) approved Minute Order 112254 on April 29, 2010, authorizing the transfer of land, along with control, jurisdiction and maintenance, to Panola and Rusk Counties and the removal of a segment of FM 3231 from the state highway system. Pursuant to Texas Natural Resources Code §§11.083, the state has determined that coal and lignite should not have been retained in the mineral reservation by the state. The minute order is being amended to correct the mineral reservation. In addition, the exhibits in MO 112254 are being renamed.

FURTHER, the commission finds that the surplus state land is no longer needed for a state highway purpose and recommends, subject to approval by the attorney general, that the Governor of Texas execute proper instruments transferring the state's rights, title and interest in the surplus state land described in Exhibits B, B-1, and B-2 to Panola and Rusk Counties, Texas, to be divided between the counties according to the state surplus land located within their county boundaries, in consideration of the savings to the state of future maintenance costs, and quitclaiming the state's rights and interest in the surplus state land described in Exhibits C and D to Panola County and Rusk County, Texas, to be divided between the counties according to the surplus state land located within their county boundaries; SAVE AND EXCEPT, however, there is excepted and reserved herefrom all of the state's rights, titles and interests, if any, in and to all of the oil, gas, sulphur and other minerals, of every kind and character, in, on, under and that may be produced from the surplus state land described in Exhibits B, B-1, and B-2, EXCEPT, because it is impractical in this instance for the state to retain them, coal and lignite.

Submitted and reviewed by:

Director, Right of Way Division

Recommended by:

Executive Director

112330 JUN 24 10

Minute Number

Date Passed

Atlanta & Tyler Districts — EXHIBIT A — Panola & Rusk Counties

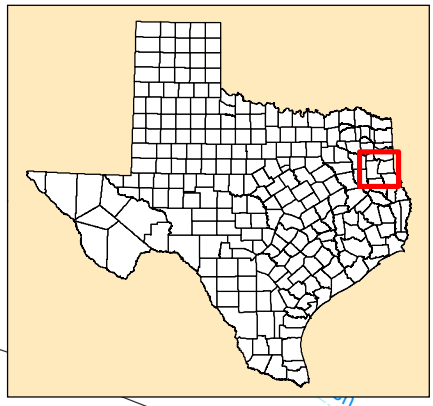

1251
3231
1251
CR 283
CR 397
CR 398
CR 238
Rusk
Panola
3231
CR 3103
Buckner Creek
CR 2811
CR 2810
CR 235
79
79
Hainty Branch
1798
CR 189
CR 188

Panola & Rusk Counties

- Remove FM 3231 from the state highway system.
- Remove FM 3231 from concurrent designation.

0 0.25 0.5
Miles

Texas Department of Transportation
Transportation Planning and Programming Division
Data Management Section
January 26, 2010

Copyright 2010
Texas Department of Transportation
Notice
This map was produced for internal use within the Texas Department of Transportation. Accuracy is limited to the validity of available data as of December 31, 2009.

COUNTY: Panola & Rusk
HIGHWAY: F.M. 3231
PROJECT NO.: CSJ 424-05-11
PROJECT LIMITS:
From: F.M. 1251
To: U.S. Highway 79

I, Jackie Lynn Lacy, Registered Professional Land Surveyor, do hereby certify that this Property Description (field notes and plat) are true and correct according to a survey made on the ground under my direction and supervision during the month of December, 2009.

Jackie Lynn Lacy, R.P.L.S. 4021
April 15, 2010.

LINE DESCRIPTION

DESCRIPTION OF A LINE SITUATED IN THE AQUILLA NORRIS SURVEY, A-610 IN PANOLA AND RUSK COUNTY, TEXAS, IT BEING THE INTENT OF THIS LINE DESCRIPTION TO CONVEY THE LAND NORTH OF THIS LINE TO PANOLA AND/OR RUSK COUNTY RESPECTIVELY AND THE LAND SOUTH OF THIS LINE TO BE RETAINED BY THE STATE OF TEXAS, SAID LINE BEING DETERMINED FROM THE RIGHT OF WAY MAP AND DOCUMENTS FOR FM 3231 PREPARED FOR THE TEXAS DEPARTMENT OF TRANSPORTATION UNDER RIGHT OF WAY CSJ 424-05-011 EXTENDING FROM F.M. HIGHWAY 1251 SOUTH TO U.S. HIGHWAY 79 ON FILE AT THE TEXAS DEPARTMENT OF TRANSPORTATION ATLANTA DISTRICT HEADQUARTERS IN ATLANTA, TEXAS, SAID LINE MORE PARTICULARLY DESCRIBED AS FOLLOWS:

BEGINNING at a TxDOT Type II Concrete Right Of Way Monument Found on the existing East ROW line of F.M. 3231, being N 24°34'55"W-137.88' from a TxDOT Type II Concrete Right Of Way Monument Found on the North right of way line of U.S. Highway 79 for the Southeast corner of a 2.1375 acre tract of land conveyed from John Lynn Duran, Et Al to the State of Texas recorded in Volume 859, Page 185 of the Deed Records of Panola County, Texas, said Point Of Beginning being 80.00' Left of FM 3231 centerline Station 245+00 and being located at NAD83 Texas State Plane Coordinate System, North Central Zone (4202) coordinates of 6,760,160.1098 North and 3,180,766.0529 East;

1. THENCE: departing said existing East right of way line of F.M. 3231, through the interior of said right of way, S 88°55'17" W, at a distance of 80.00' passing the centerline of F.M. 3231 at centerline Station 245+00 and continuing for a total distance of 160.00' to a Point For Corner in a Gravel Stockpile in the existing West right of way line of FM 3231, being 80.00' Right of FM 3231 centerline Station 245+00, said point being N 23°10'53"E-144.40' from a TxDOT Type II Concrete Right Of Way Monument Found on the North right of way line of U.S. Highway 79 for the Southwest corner of a 2.4123 acre tract of land conveyed from the J.C. Duran Estate to the State of Texas recorded in Volume 1691, Page 691 of the Deed Records of Rusk County, Texas.

All bearings and coordinates shown are grid coordinates based on the Texas State Plane Coordinate System of 1983 (NAD 83, North Central Zone 4202) based on SEMPCO Monuments #97 and #101 (Converted from NAD 27).

AQUILLA NORRIS SURVEY A - 610
PANOLA COUNTY

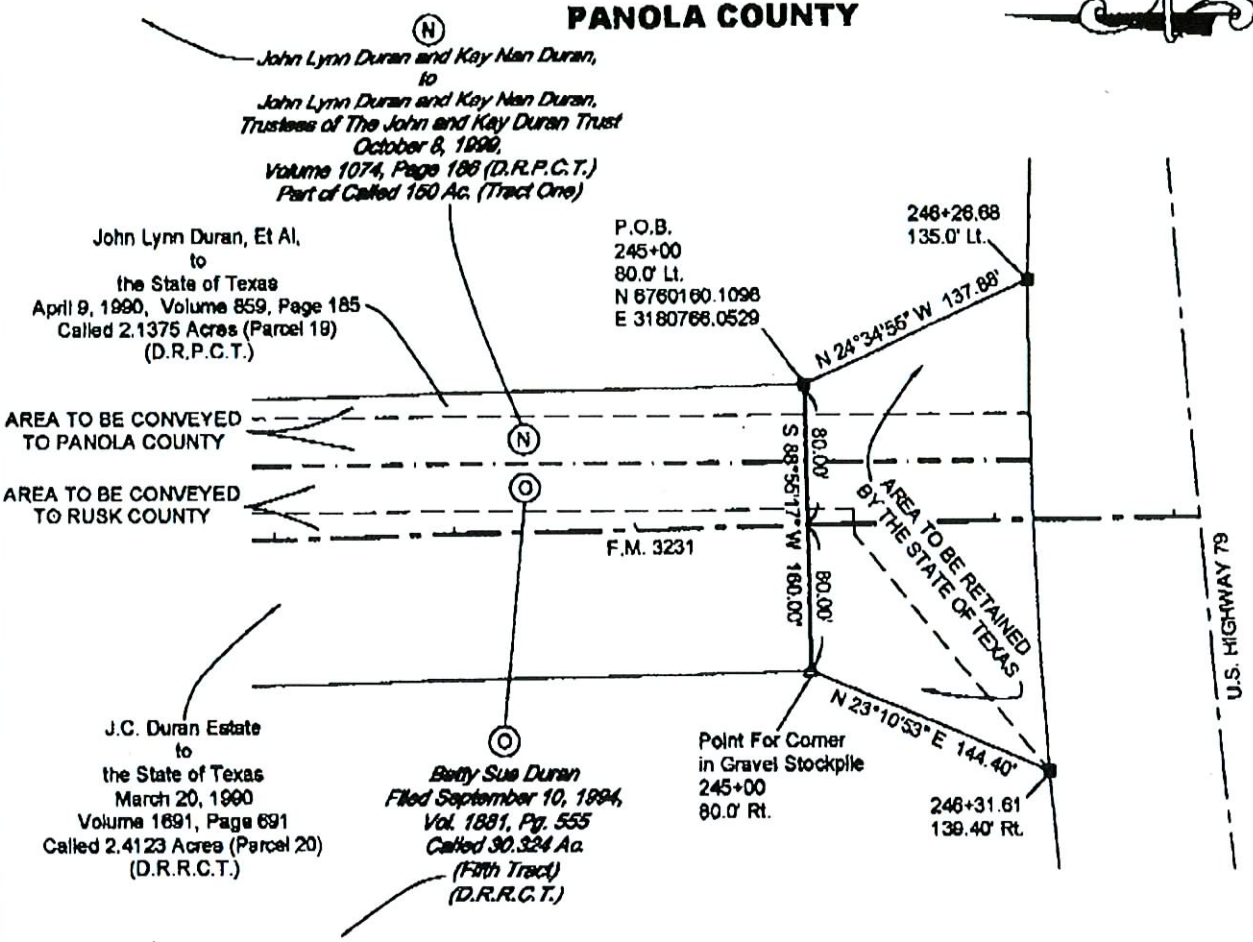

AQUILLA NORRIS SURVEY A - 610
RUSK COUNTY

0' 100' 200'

SCALE: 1" = 100.00'

LEGEND

- "■" TxDOT TYPE II MONUMENT FOUND
- "○" 1/2" IRON ROD FOUND
- "▲" 60D NAIL FOUND
- "△" POINT FOR CORNER
- —— ℄ —— PROPERTY LINE
- ═══ EXISTING RIGHT OF WAY
- — · — COUNTY LINE - CENTERLINE OF OLD COUNTY ROAD
- — — — RIGHT OF WAY OLD COUNTY ROAD
- – – – CENTERLINE F.M. 3231
- D.R.P.C.T. DEED RECORDS OF PANOLA COUNTY, TX.
- D.R.R.C.T. DEED RECORDS OF RUSK COUNTY, TX.
- P.O.B POINT OF BEGINNING
- P.O.C. POINT OF COMMENCEMENT
- N.T.S. NOT TO SCALE

All bearings and coordinates shown are grid based on the Texas State Plane Coordinate System of 1983, (NAD 83, North Central Zone 4202) based on SEMPCO Monuments #97 and #101 (Converted from NAD 27).

I, JACKIE LYNN LACY REGISTERED PROFESSIONAL LAND SURVEYOR, DO HEREBY CERTIFY THAT THIS PLAT REPRESENTS THE RESULTS OF A SURVEY MADE ON THE GROUND DURING THE MONTH OF DECEMBER, 2009.

APRIL 15, 2010, JACKIE LYNN LACY, R.P.L.S. #4021

STATE OF TEXAS
REGISTERED
JACKIE LYNN LACY
4021
PROFESSIONAL
LAND SURVEYOR

EXHIBIT "B"
Page 2 of 2

STATE OF TEXAS
SURPLUS RIGHT OF WAY
LINE DESCRIPTION
F.M. NO. 3231
PROJECT NO: A 424 - 05 - 11
CONSTRUCTION CSJ: 424 - 05 -11
PANOLA AND RUSK COUNTY, TEXAS

LACY SURVEYING AND MAPPING
P.O. BOX 738 ARP, TEXAS 75750
PHONE & FAX: (903) 859 9942
E-MAIL: LACYSUR@AOL.COM

FM 3231
Panola County

Parcel #	Grantor	Volume	Page	Total Acreage
1	Hugh Don Jones, Et Ux	857	258	5.2435
5	Margaret Cheek Durham	862	581	0.2707
5	Carolyn Cheek Dehnel	862	584	"
6	John Richard Mitchell	862	589	0.1485
7	Ann Mitchell Richards	859	196	0.1560
8	Laydene Jones, Et Al	862	579	1.5877
9	Monroe Graham	855	503	4.9775
11	James S. Bowles	862	586	1.0097
14	Richard Leon Allee	857	245	0.4696
15	M.E. Allee	857	248	0.3324
16A	Steven M. Milhauser, Et Al	859	190	0.1654
17	J.H. Gandy	857	242	0.2600
16B	Ascencion R. Olvera, Et Ux	859	193	0.2220
19	John Lynn Duran, Et Al	859	185	2.1375

FM 3231
Rusk County

Parcel #	Grantor	Volume	Page	Total Acreage
2	Marilyn W. Adam, Et Al	1691	672	0.8277
2	Marilyn W. Adam, Et Al	1691	667	"
3 (part 1)	Laydene Jones, Et Al	1691	685	0.0116
3 (part 2)	Laydene Jones, Et Al	1691	685	6.8903
4	Hugh Aubrey Jones, Et Ux	1691	681	0.0390
3 TE (part 1)	Laydene Jones, Et Al	1691	677	0.3736
3 TE (part 2)	Laydene Jones, Et Al	1691	677	0.4606
10	Roscoe Birdwell & Estate	2428	343	0.5696
"	Mrs. Thirsteen Gaddy	2428	352	"
"	Otis Thrash	2428	347	"
"	Stella Maples	2428	357	"
"	James Wallace	2428	362	"
"	Jeanette Jones	2428	367	"
"	Andrew Thrash	2428	372	"
"	Joe Ervin Thrash	2428	382	"
"	Freddie Thrash	2428	422	"
"	Pete Thrash	2428	387	"
"	William Thrash	2428	432	"
"	Milton E. Birdwell	2428	392	"
"	Brady Wallace	2428	427	"
"	Henry Wallace	2428	377	"
"	Jack Wills	2428	412	"
"	Wilbert Wills	2428	417	"
"	Willis Wills	2428	397	"
"	Dorothy Mae Hammons	2428	402	"
"	Rena Maples	2428	407	"
"	Raymond Osburn, Myrtis Scarbrough, Annie Mae Freeman	2428	437	"
12	Doris Brooks Kimmey	1691	662	4.3188
18	John Lynn Duran, Et Al	1691	696	3.6366
20	J.C. Duran Estate	1691	691	2.4123

COUNTY: Panola
HIGHWAY: F.M. 3231
PROJECT NO.: CSJ 424-05-11
PROJECT LIMITS:
From F.M. 1251
To: US Highway 79

I, Jackie Lynn Lacy, Registered Professional Land Surveyor, do hereby certify that this Property Description (field notes and plat) are true and correct according to a survey made on the ground under my direction and supervision during the month of December, 2009.

Jackie Lynn Lacy, R.P.L.S. 4021
April 15, 2010

PROPERTY DESCRIPTION FOR
SURPLUS RIGHT OF WAY TRACT 1
(OLD COUNTY ROAD – PANOLA COUNTY)

Being 8.252 acres of land, in the Aquilla Norris Survey A-610, the J.H. Robinson Survey A-581, the James Talbott Survey A-674 and the J.K. Williams Survey A-777, Panola County, Texas, and being a part of the following tracts of land:

131.757 acres described in a Deed from Rachel Zena Mitchell Bruce, Et Vir Robert Roy Bruce, to Hugh Don Jones, Et Ux Jan Marie Jones, dated October 1, 1966, recorded in Volume 491, Page 791, Deed Records of Panola County, Texas.

10.00 acres from S.R. Mitchell, Et Ux Hattie, to Laura Mitchell Cheek dated September 3, 1935, recorded in Volume 130, Page 592, Deed Records of Panola County, Texas.

North 1/2 of 10 acres to John Richard Mitchell dated October 13, 1975, recorded in Volume 601, Page 377, Deed Records of Panola County, Texas.

South 1/2 of 10 acres to Ann Mitchell Richards dated October 13, 1975, recorded in Volume 601, Page. 377, Deed Records of Panola County, Texas.

75.0 acres from Vernon Jones, et ux Aline, to Clyde Jones dated January 11, 1941, recorded in Volume 140, Page 32. Deed Records of Panola County, Texas.

77.7 acres (Tract One) to Monroe Graham dated December 7, 1981, recorded in Volume 710, Page 726, Deed Records of Panola County, Texas.

6.6 acres from Clay W. Jones, Et Ux Mary, to James S. Bowles dated March 24, 1969, recorded in Volume 516, Page 180, Deed Records of Panola County, Texas.

62.5 acres from the Veterans Land Board of the State of Texas, to James Silas Bowles, dated April 25, 1969, recorded in Volume 515, Page 702, and January 6, 1984, recorded in Volume 860, Page 101, Deed Records of Panola County, Texas.

62.5 acres from the Veterans Land Board of the State of Texas, to Richard Leon Allee, dated April 22, 1969, recorded in Volume 515, Page 696 and November 15, 1984, recorded in Volume 767, Page 22, Deed Records of Panola County, Texas.

17.2 acres from Clay W. Jones, Et Ux Mary, to M.E. Allee, dated April 24, 1969, Recorded in Volume 516, Page 176, Deed Records of Panola County, Texas.

31.32 acres from Steven M. Milhauser, Et Al, to S & B Properties, dated August 14, 2001, recorded in Volume 1128, Page 211, Deed Records of Panola County, Texas.

4.0 acres from First Republic Bank Henderson, N.A., to J.H. Gandy, Et Ux, dated March 30, 1988, recorded in Volume 1586, Page 565, Deed Records Rusk County, Texas.

4.28 acres from Steven M. Milhauser to J. Ascencion Olvera, Et Ux Ruthie, dated April 7, 1989, recorded in Volume 839, Page 162, Deed Records of Panola County, Texas.

150.0 acres (Tract One) from John Lynn Duran and Kay Nan Duran to John Lynn Duran and Kay Nan Duran, Trustees of the John and Kay Duran Trust, Dated October 8, 1999, recorded in Volume 1074, Page. 186, Deed Records of Panola County, Texas, and said 8.330 acre tract of land being more particularly described as follows:

COMMENCING at a 60d Nail Found for corner in the centerline of F.M. Road #1251 and in the North line of the above mentioned 131.757 acre tract and at the Northwest corner of the TXU Mining Company LP, called 124.7936 acre tract of land (Volume 1207, Page 750, D.R.P.C.T.);

Thence South 09 degrees 37 minutes 04 seconds East, 50.33 feet, along the West line of said 124.7936 acres, to a TxDOT Type II Right of Way Monument Found in the East Right of Way line of F.M. Road 3231 (Centerline Station 108+59.40, 116.26 feet left) and in the South Right of Way line of F.M. 1251 (Centerline Station 244+00.00, 50.00 feet left) and at the North Corner of the State of Texas called 5.2435 acre tract (Volume 857, Page 258, Parcel 1, D.R.P.C.T.) and at the **POINT OF BEGINNING** and the North corner of the herein described tract and being located at NAD83 Texas State Plane Coordinate System, North Central Zone (4202) coordinates of 6,773,734.096 North and 3,181,035.338 East;

1. Thence South 37 degrees 53 minutes 43 seconds West, 142.74 feet, along the West line of said 5.2435 acres to a point for corner;

2. Thence South 00 degrees 12 minutes 48 seconds East, 132.05 feet, continuing along said West line, to a point for corner;

3. Thence South 01 degrees 14 minutes 13 seconds West, 536.17 feet, continuing along said West line, to a point for corner;

4. Thence South 04 degrees 48 minutes 00 seconds West, 163.32 feet, continuing along said West line, to a point for corner;

5. Thence South 02 degrees 55 minutes 02 seconds East, 132.95 feet, continuing along said West line, to a point for corner;

6. Thence South 03 degrees 37 minutes 48 seconds East, 667.61 feet, continuing along said West line, to a point for corner;

7. Thence South 05 degrees 09 minutes 55 seconds East, 300.41 feet, continuing along said West line, to a point for corner;

8. Thence South 03 degrees 59 minutes 43 seconds East, 1001.47 feet, continuing along said West line, to a point for corner;

9. Thence South 02 degrees 07 minutes 01 seconds East, 351.72 feet, continuing along said West line, to a point for corner at the Southwest corner of said 5.2435 acres and at the Northwest corner of the State of Texas called 0.2707 acre tract (Volume 862, Page 581, Parcel 5, D.R.P.C.T.);

10. Thence South 00 degrees 29 minutes 24 seconds East, 149.85 feet, along the West line of said 0.2707 acres, to a point for corner;

11. Thence South 01 degrees 15 minutes 46 seconds East, 192.04 feet, continuing along said West line, to a point for corner at the Southwest corner of said 0.2707 acres and at the Northwest corner of the State of Texas called 0.1485 acre tract (Volume 862, Page 589, Parcel 6, D.R.P.C.T.);

12. Thence South 01 degrees 15 minutes 46 seconds East, 170.61 feet, along the West line of said 0.1485 acres, to a point for corner at the Southwest corner of said 0.1485 acres and at the Northwest corner of the State of Texas called 0.1560 acre tract (Volume 859, Page 196, Parcel 7, D.R.P.C.T.);

13. Thence South 01 degrees 15 minutes 22 seconds East, 170.61 feet, along the West line of said 0.1560 acres, to a point for corner at the Southwest corner of said 0.1560 acres and at the Northwest corner of the State of Texas called 1.5877 acre tract (Volume 862, Page 579, Parcel 8, D.R.P.C.T.);

14. Thence South 01 degrees 26 minutes 53 seconds East, 565.72 feet, along the West line of

said 1.5877 acres, to a point for corner;

15. Thence South 02 degrees 00 minutes 45 seconds East, 499.04 feet, continuing along said West line, to a point for corner;

16. Thence South 01 degrees 13 minutes 35 seconds East, 100.55 feet, continuing along said West line, to a point for corner;

17. Thence South 00 degrees 43 minutes 32 seconds West, 101.28 feet, continuing along said West line, to a point for corner;

18. Thence South 04 degrees 22 minutes 58 seconds West, 124.61 feet, continuing along said West line, to a point for corner at the Southwest corner of said 1.5877 acres and at the Northwest corner of the State of Texas called 4.9775 acre tract (Volume 855, Page 503, Parcel 9, D.R.P.C.T.);

19. Thence South 08 degrees 01 minutes 39 seconds West, 2080.19 feet, along the West line of said 4.9775 acres, to a point for corner;

20. Thence South 06 degrees 02 minutes 38 seconds West, 109.22 feet, continuing along said West line, to a point for corner at the Southwest corner of said 4.9775 acres and at the Northwest corner of the State of Texas called 1.0097 acre tract (Volume 862, Page 586, Parcel 11, D.R.P.C.T.);

21. Thence South 00 degrees 37 minutes 35 seconds West, 69.39 feet, along the West line of said 1.0097 acres, to a point for corner;

22. Thence South 05 degrees 26 minutes 15 seconds East, 103.94 feet, continuing along said West line, to a point for corner;

23. Thence South 07 degrees 18 minutes 58 seconds East, 318.92 feet, continuing along said West line, to a point for corner;

24. Thence South 08 degrees 23 minutes 53 seconds East, 307.81 feet, to a 1/2 inch Iron Rod Found at the South corner of said 1.0097 acres and in the West line of the TXU Mining Company LP, called 61.7119 acre tract (Volume 1172, Page 331, D.R.P.C.T.) and also being in the east Right of Way line of F.M. Road #3231 (Centerline Station 193+06.76 – 80.0 feet left);

25. Thence South 05 degrees 33 minutes 53 seconds East, 189.66 feet, along the East Right of Way line of F.M. 3231 and the West line of said 61.7119 acres, to a 1/2 inch Iron Rod Found at the Southwest corner of said 61.7119 acres and at the N.W.C. of the TXU

Mining Company LP, called 60.5159 acre tract (Volume 1172, Page. 326, D.R.P.C.T.);

26. Thence South 08 degrees 23 minutes 12 seconds East, 146.69 feet, along said Right of Way line and the West line of said 60.5159 acres, to a 1/2 inch Iron Rod Found at the North corner of the State of Texas called 0.4696 acre tract (Volume 857, Page 245, Parcel 14, D.R.P.C.T.);

27. Thence South 06 degrees 34 minutes 41 seconds East, 250.11 feet, along the West line of said 0.4696 acres, to a point for corner;

28. Thence South 07 degrees 37 minutes 33 seconds East, 446.21 feet, continuing along said West line, to a point for corner;

29. Thence South 07 degrees 37 minutes 33 seconds East, 205.16 feet, continuing along said West line, to a point for corner at the Southwest corner of said 0.4696 acres and at the Northwest corner of the State of Texas called 0.3324 acre tract (Vol. 857, Page 248, Parcel 15, D.R.P.C.T.);

30. Thence South 05 degrees 45 minutes 06 seconds East, 312.96 feet, along the West line of said 0.3324 acres, to a point for corner at the Southwest corner of said 0.3324 acres and at the Northwest corner of the State of Texas called 0.1654 acre tract (Vol. 859, Page 190, Parcel 16A, D.R.P.C.T.);

31. Thence South 03 degrees 22 minutes 06 seconds East, 180.52 feet, along the West line of said 0.1654 acres, to a point for corner at the Southwest corner of said 0.1654 acres and at the Northwest corner of the State of Texas called 0.2600 acre tract (Vol. 857, Page 424, Parcel 17, D.R.P.C.T.);

32. Thence South 03 degrees 23 minutes 06 seconds East, 1.54 feet, along the West line of said 0.2600 acres, to a point for corner;

33. Thence South 02 degrees 38 minutes 30 seconds West, 163.07 feet, continuing along said West line, to a point for corner;

34. Thence South 04 degrees 50 minutes 45 seconds West, 127.65 feet, continuing along said West line, to a point for corner;

35. Thence South 07 degrees 43 minutes 29 seconds West, 126.67 feet, continuing along said West line, to a point for corner at the Southwest corner of said 0.2600 acres and at the Northwest corner of the State of Texas called 0.2220 acre tract (Volume 859, Page 193, Parcel 16B, D.R.P.C.T.);

36. Thence South 08 degrees 48 minutes 11 seconds West, 66.41 feet, along the West line of said 0.2220 acres, to a point for corner;

37. Thence South 10 degrees 44 minutes 22 seconds West, 370.32 feet, continuing along said West line, to a point for corner at the Southwest corner of said 0.2220 acres and also being at the Northwest corner of the State of Texas called 2.1375 acre tract (Volume 859, Page 185, Parcel 19, D.R.P.C.T.);

38. Thence South 11 degrees 48 minutes 52 seconds West, 483.35 feet, along the West line of said 2.1375 acres, to a point for corner;

39. Thence South 12 degrees 54 minutes 52 seconds West, 732.86 feet, continuing along said West line, to a point for corner;

40. Thence South 09 degrees 55 minutes 44 seconds West, 98.52 feet, continuing along said West line, to a point for corner;

41. Thence South 05 degrees 10 minutes 43 seconds West, 89.30 feet, continuing along said West line, to a point for corner;

42. Thence South 00 degrees 36 minutes 30 seconds East, 106.55 feet, continuing along said West line, to a point for corner;

43. Thence South 04 degrees 55 minutes 39 seconds East, 301.50 feet, continuing along said West line, to a point for corner;

44. Thence South 02 degrees 48 minutes 39 seconds East, 341.47 feet, continuing along said West line, to a point for corner;

45. Thence South 00 degrees 00 minutes 47 seconds East, 459.12 feet, continuing along said West line, to a point for corner;

46. Thence South 88 degrees 55 minutes 17 seconds West, 27.06 feet, to a point for corner in the Panola and Rusk County line;

47. Thence North 00 degrees 00 minutes 40 seconds West, 458.88 feet, along said County line, to a point for corner;

48. Thence North 02 degrees 48 minutes 32 seconds West, 340.33 feet, continuing along said County line, to a point for corner;

49. Thence North 04 degrees 55 minutes 32 seconds West, 302.05 feet, continuing along said County line, to a point for corner;

50. Thence North 00 degrees 29 minutes 46 seconds West, 111.05 feet, continuing along said County line, to a point for corner;

51. Thence North 05 degrees 10 minutes 47 seconds East, 89.67 feet, continuing along said County line, to a point for corner;

52. Thence North 09 degrees 55 minutes 48 seconds East, 100.34 feet, continuing along said County line, to a point for corner;

53. Thence North 12 degrees 54 minutes 56 seconds East, 733.32 feet, continuing along said County line, to a point for corner;

54. Thence North 11 degrees 48 minutes 56 seconds East, 482.22 feet, continuing along said County line, to a point for corner;

55. Thence North 10 degrees 45 minutes 14 seconds East, 370.89 feet, continuing along said County line, to a point for corner;

56. Thence North 08 degrees 48 minutes 53 seconds East, 62.99 feet, continuing along said County line, to a point for corner;

57. Thence North 07 degrees 44 minutes 34 seconds East, 128.30 feet, continuing along said County line, to a point for corner;

58. Thence North 04 degrees 50 minutes 22 seconds East, 126.19 feet, continuing along said County line, to a point for corner;

59. Thence North 03 degrees 06 minutes 09 seconds East, 147.02 feet, continuing along said County line, to a point for corner;

60. Thence North 02 degrees 19 minutes 40 seconds West, 17.43 feet, continuing along said County line, to a point for corner;

61. Thence North 03 degrees 25 minutes 20 seconds West, 177.61 feet, continuing along said County line, to a point for corner;

62. Thence North 05 degrees 44 minutes 31 seconds West, 312.39 feet, continuing along said County line, to a point for corner;

63. Thence North 07 degrees 38 minutes 17 seconds West, 204.21 feet, continuing along said County line, to a point for corner;

64. Thence North 07 degrees 38 minutes 00 seconds West, 445.78 feet, continuing along said County line, to a point for corner;

65. Thence North 06 degrees 35 minutes 08 seconds West, 250.14 feet, continuing along said County line, to a point for corner;

66. Thence North 07 degrees 28 minutes 48 seconds West, 148.29 feet, continuing along said County line, to a point for corner;

67. Thence North 06 degrees 04 minutes 25 seconds West, 187.82 feet, continuing along said County line, to a point for corner;

68. Thence North 08 degrees 23 minutes 36 seconds West, 307.70 feet, continuing along said County line, to a point for corner;

69. Thence North 07 degrees 17 minutes 33 seconds West, 320.88 feet, continuing along said County line, to a point for corner;

70. Thence North 03 degrees 13 minutes 12 seconds West, 106.17 feet, continuing along said County line, to a point for corner;

71. Thence North 03 degrees 44 minutes 06 seconds East, 67.52 feet, continuing along said County line, to a point for corner;

72. Thence North 06 degrees 22 minutes 58 seconds East, 112.24 feet, continuing along said County line, to a point for corner;

73. Thence North 07 degrees 25 minutes 08 seconds East, 793.09 feet, continuing along said County line, to a point for corner;

74. Thence North 08 degrees 00 minutes 08 seconds East, 1280.49 feet, continuing along said County line, to a point for corner;

75. Thence North 08 degrees 00 minutes 52 seconds East, 2.30 feet, continuing along said County line, to a point for corner;

76. Thence North 04 degrees 32 minutes 10 seconds East, 126.15 feet, continuing along said County line, to a point for corner;

77. Thence North 00 degrees 47 minutes 58 seconds East, 100.05 feet, continuing along said County line, to a point for corner;

78. Thence North 01 degrees 09 minutes 07 seconds West, 100.03 feet, continuing along said County line, to a point for corner;

79. Thence North 01 degrees 56 minutes 16 seconds West, 499.53 feet, continuing along said County line, to a point for corner;

80. Thence North 01 degrees 21 minutes 07 seconds West, 565.00 feet, continuing along said County line, to a point for coroner;

81. Thence North 01 degrees 21 minutes 16 seconds West, 170.60 feet, continuing along said County line, to a point for corner;

82. Thence North 01 degrees 17 minutes 52 seconds West, 170.61 feet, continuing along said County line, to a point for corner;

83. Thence North 01 degrees 15 minutes 35 seconds West, 193.42 feet, continuing along said County line, to a point for corner;

84. Thence North 00 degrees 32 minutes 05 seconds West, 148.47 feet, continuing along said County line, to a point for corner;

85. Thence North 02 degrees 06 minutes 33 seconds West, 292.63 feet, continuing along said County line, to a point for corner;

86. Thence North 02 degrees 07 minutes 41 seconds West, 59.20 feet, continuing along said County line, to a point for corner;

87. Thence North 04 degrees 00 minutes 30 seconds West, 313.20 feet, continuing along said County line, to a point for corner;

88. Thence North 04 degrees 00 minutes 23 seconds West, 443.50 feet, continuing along said County line, to a point for corner;

89. Thence North 04 degrees 00 minutes 23 seconds West, 227.64 feet, continuing along said County line, to a point for corner;

90. Thence North 05 degrees 01 minutes 17 seconds West, 114.83 feet, continuing along said County line, to a point for corner;

91. Thence North 04 degrees 40 minutes 48 seconds West, 334.32 feet, continuing along said County line, to a point for corner;

92. Thence North 03 degrees 40 minutes 52 seconds West, 208.81 feet, continuing along said County line, to a point for corner;

93. Thence North 03 degrees 40 minutes 52 seconds West, 324.84 feet, continuing along said County line, to a point for corner;

94. Thence North 02 degrees 30 minutes 10 seconds West, 134.03 feet, continuing along said County line, to a point for corner;

95. Thence North 04 degrees 28 minutes 48 seconds East, 166.26 feet, continuing along said County line, to a point for corner;

96. Thence North 01 degrees 13 minutes 36 seconds East, 534.89 feet, continuing along said County line, to a point for corner;

97. Thence North 00 degrees 12 minutes 17 seconds West, 132.80 feet, continuing along said County line, to a point for corner;

98. Thence North 00 degrees 50 minutes 46 seconds West, 89.13 feet, continuing along said County line, to a point for corner in the South Right of Way line of F.M. Road 1251;

99. Thence North 78 degrees 27 minutes 20 seconds East, 118.00 feet, along said South Right of Way line, to the point of beginning, and containing **8.252 acres, of which 2.147 acres are located within the Aquilla Norris Survey A-610, 2.382 acres are located within the J.H. Robinson Survey A-581, 1.480 acres are located within the James Talbott Survey A-674 and 2.242 acres are located within the J.K. Williams Survey A-777.**

All bearings and coordinates shown are grid coordinates based on the Texas State Plane Coordinate System of 1983 (NAD 83, North Central Zone 4202) based on SEMPCO Monuments #97 and #101 (Converted from NAD 27).

PAGE 01 LACY SURVEYING 9038599942 04/14/2010 23:15

J.K. WILLIAMS SURVEY A - 777
PANOLA COUNTY

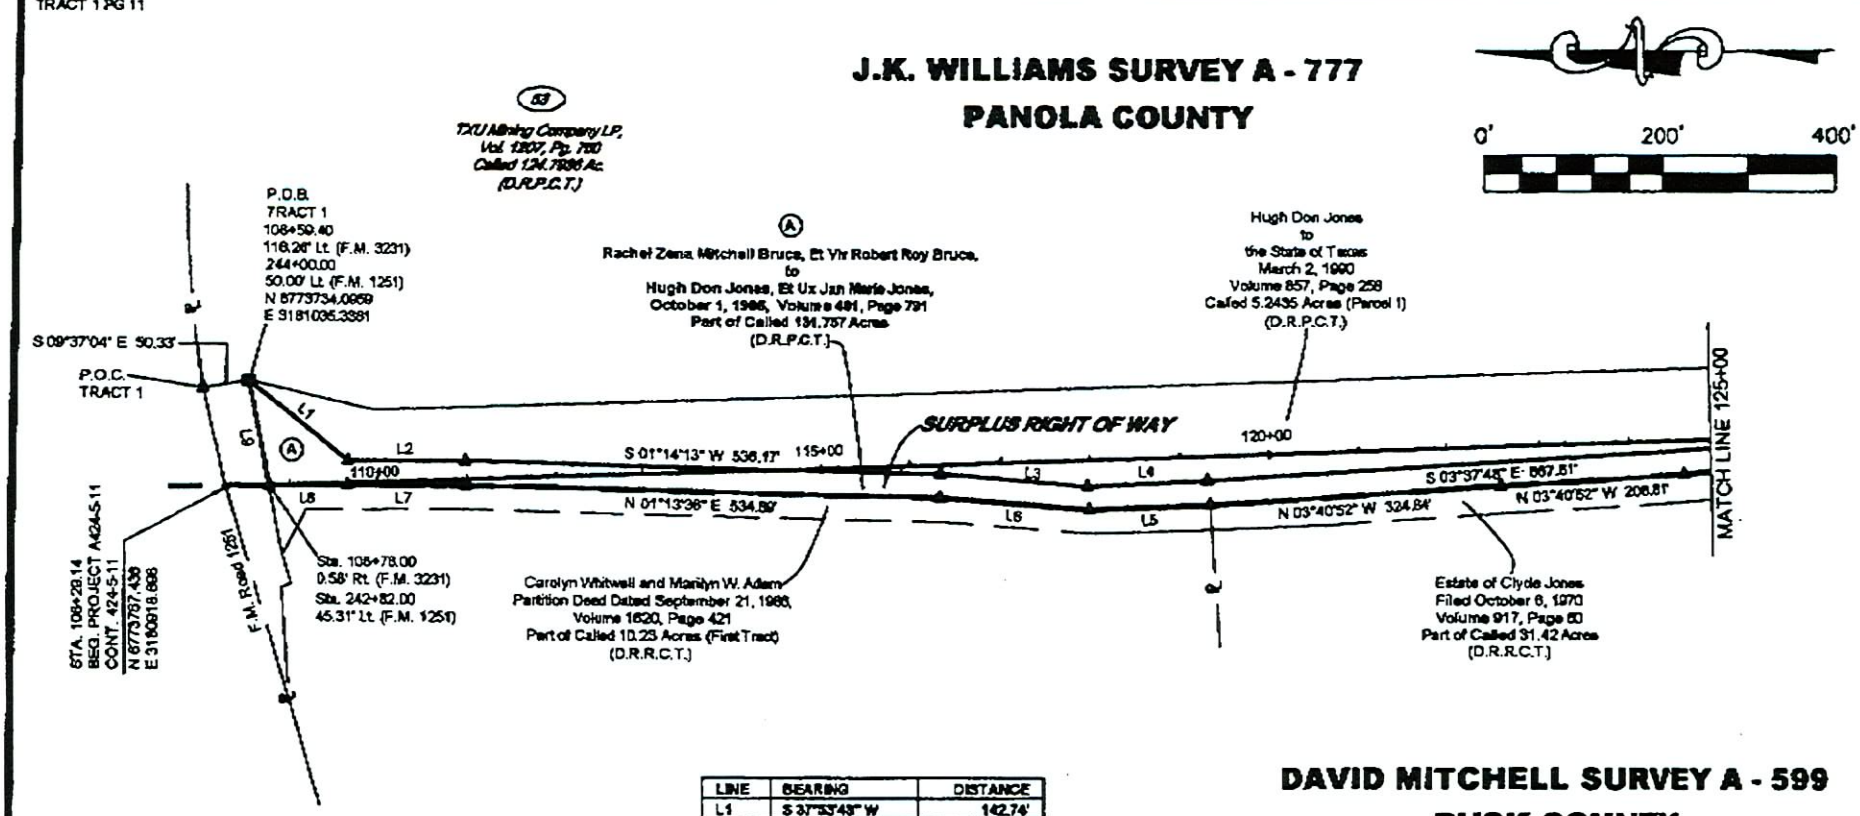

LINE	BEARING	DISTANCE
L1	S 37°33'43" W	142.74'
L2	S 00°12'46" E	132.08'
L3	S 04°48'00" W	155.32'
L4	S 02°55'02" E	132.96'
L5	N 02°30'10" W	134.09'
L6	N 04°28'46" E	166.26'
L7	N 00°12'17" W	132.90'
L8	N 00°50'46" W	89.13'
L9	N 78°27'29" E	118.00'

DAVID MITCHELL SURVEY A - 599
RUSK COUNTY

LEGEND

- "■" TxDOT TYPE II MONUMENT FOUND
- "○" 1/2" IRON ROD FOUND
- "▲" 60D NAIL FOUND
- "△" POINT FOR CORNER
- SURVEY LINE
- PROPERTY LINE
- EXISTING RIGHT OF WAY
- COUNTY LINE - CENTERLINE OF OLD COUNTY ROAD
- RIGHT OF WAY OLD COUNTY ROAD
- CENTERLINE F.M. 3231

D.R.P.C.T. DEED RECORDS OF PANOLA COUNTY, TX.
D.R.R.C.T. DEED RECORDS OF RUSK COUNTY, TX.
P.O.B. POINT OF BEGINNING
P.O.C. POINT OF COMMENCEMENT
N.T.S. NOT TO SCALE

All bearings and coordinates shown are grid based on the Texas State Plane Coordinate System of 1983, (NAD 83, North Central Zone 4202) based on SEMPCO Monuments #97 and #101 (Converted from NAD 27).

I, JACKIE LYNN LACY REGISTERED PROFESSIONAL LAND SURVEYOR, DO HEREBY CERTIFY THAT THIS PLAT REPRESENTS THE RESULTS OF A SURVEY MADE ON THE GROUND DURING THE MONTH OF DECEMBER, 2009.

APRIL 15, 2010, JACKIE LYNN LACY, R.P.L.S. #4021

STATE OF TEXAS
REGISTERED
JACKIE LYNN LACY
4021
PROFESSIONAL
LAND SURVEYOR

EXHIBIT "C"
Page 11 of 16

STATE OF TEXAS
SURPLUS RIGHT OF WAY TRACT 1
8.252 ACRE TRACT
F.M. NO. 3231
PROJECT NO: A 424 - 05 - 11
CONSTRUCTION CSJ: 424 - 05 -11
PANOLA COUNTY, TEXAS

LACY SURVEYING AND MAPPING
P.O. BOX 736 ARP, TEXAS 75750
PHONE & FAX: (903) 859 9942
E-MAIL: LACYSUR@AOL.COM

04/14/2010 23:15 9038599942 LACY SURVEYING PAGE 02

J.K. WILLIAMS SURVEY A - 777
PANOLA COUNTY

0' 200' 400'

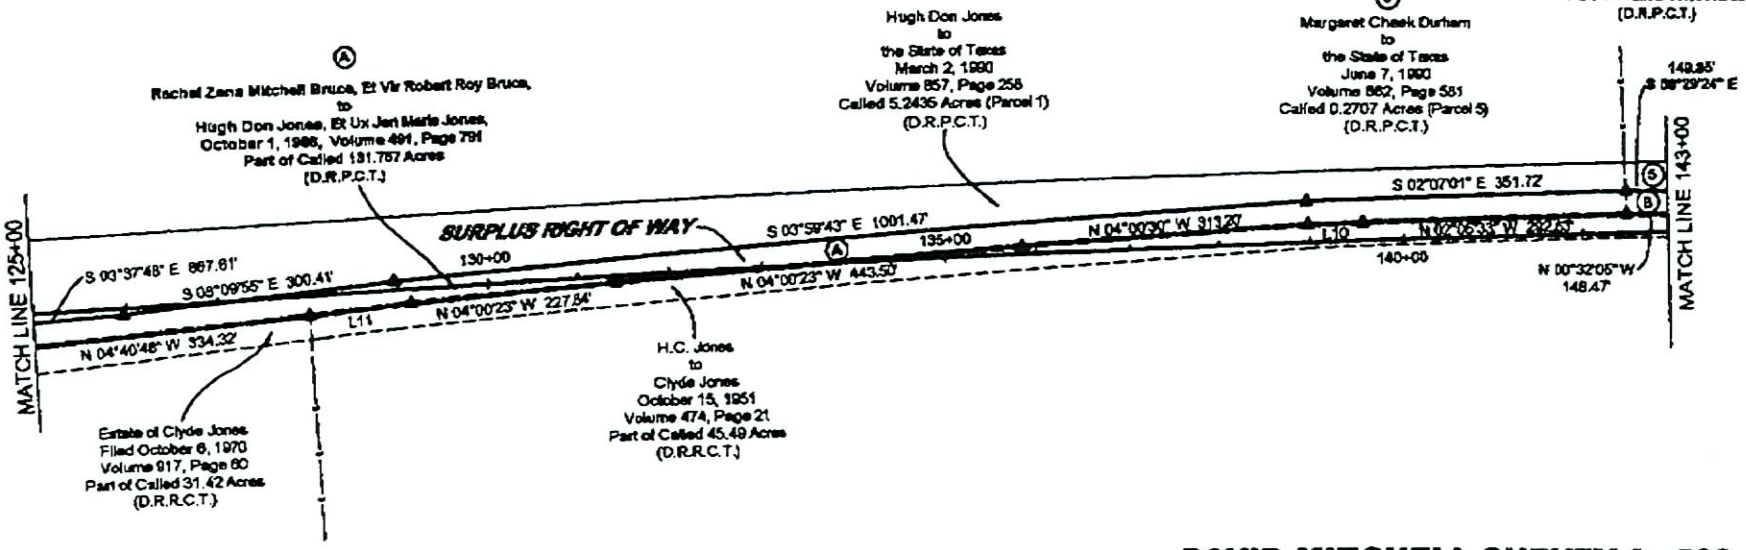

DAVID MITCHELL SURVEY A - 599
RUSK COUNTY

LEGEND

- "■" TxDOT TYPE II MONUMENT FOUND
- "○" 1/2" IRON ROD FOUND
- "▲" 60D NAIL FOUND
- "△" POINT FOR CORNER
- SURVEY LINE
- PROPERTY LINE
- EXISTING RIGHT OF WAY
- COUNTY LINE - CENTERLINE OF OLD COUNTY ROAD
- RIGHT OF WAY OLD COUNTY ROAD
- CENTERLINE F.M. 3231
- D.R.P.C.T. DEED RECORDS OF PANOLA COUNTY, TX.
- D.R.R.C.T. DEED RECORDS OF RUSK COUNTY, TX.
- P.O.B POINT OF BEGINNING
- P.O.C. POINT OF COMMENCEMENT
- N.T.S. NOT TO SCALE

LINE	BEARING	DISTANCE
L10	N 02°07'41" W	59.20'
L11	N 05°01'17" W	114.82'

All bearings and coordinates shown are grid based on the Texas State Plane Coordinate System of 1983, (NAD 83, North Central Zone 4202) based on SEMPCO Monuments #97 and #101 (Converted from NAD 27).

I, JACKIE LYNN LACY REGISTERED PROFESSIONAL LAND SURVEYOR, DO HEREBY CERTIFY THAT THIS PLAT REPRESENTS THE RESULTS OF A SURVEY MADE ON THE GROUND DURING THE MONTH OF DECEMBER, 2009.

APRIL 15, 2010, JACKIE LYNN LACY, R.P.L.S. #4021

STATE OF TEXAS
REGISTERED
JACKIE LYNN LACY
4021
PROFESSIONAL
LAND SURVEYOR

EXHIBIT "C"
Page 12 of 18

STATE OF TEXAS
SURPLUS RIGHT OF WAY TRACT 1
8.252 ACRE TRACT
F.M. NO. 3231
PROJECT NO: A 424 - 05 - 11
CONSTRUCTION CSJ: 424 - 05 -11
PANOLA COUNTY, TEXAS

LACY SURVEYING AND MAPPING
P.O. BOX 736 ARP, TEXAS 75750
PHONE & FAX: (903) 859 9942
E-MAIL: LACYSUR@AOL.COM

PAGE 03
LACY SURVEYING
9038599942
04/14/2010 23:15

J.K. WILLIAMS SURVEY A - 777
PANOLA COUNTY

J.H. ROBINSON SURVEY A - 581
PANOLA COUNTY

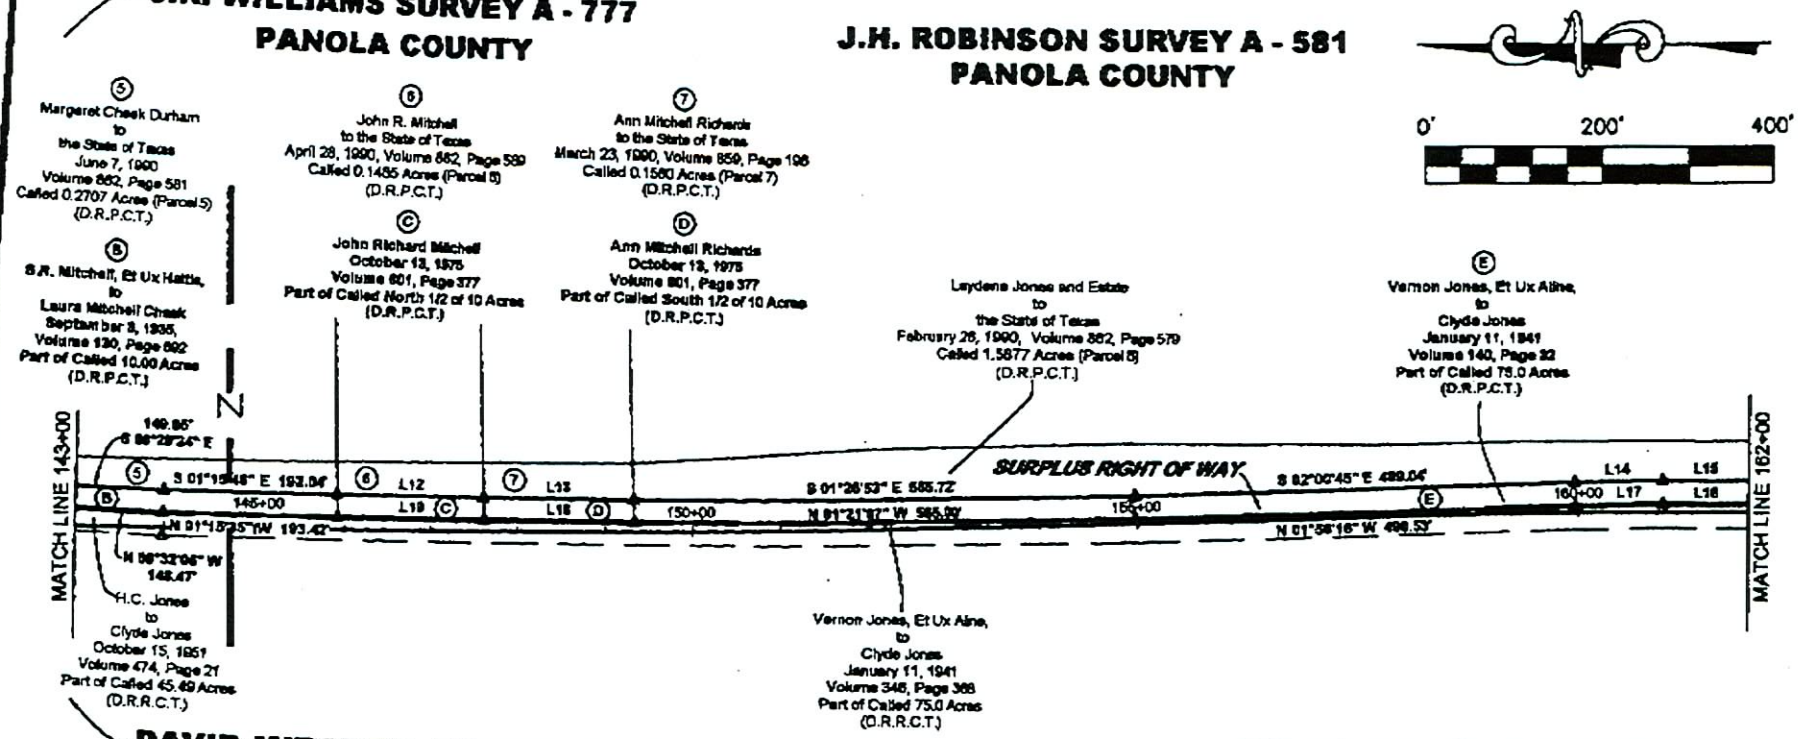

DAVID MITCHELL SURVEY A - 599
RUSK COUNTY

RICHARD BROWN SURVEY A - 155
RUSK COUNTY

LEGEND

"⊞"	TxDOT TYPE II MONUMENT FOUND
"○"	1/2" IRON ROD FOUND
"▲"	60D NAIL FOUND
"△"	POINT FOR CORNER
	SURVEY LINE
	PROPERTY LINE
	EXISTING RIGHT OF WAY
	COUNTY LINE - CENTERLINE OF OLD COUNTY ROAD
	RIGHT OF WAY OLD COUNTY ROAD
	CENTERLINE F.M. 3231
D.R.P.C.T.	DEED RECORDS OF PANOLA COUNTY, TX.
D.R.R.C.T.	DEED RECORDS OF RUSK COUNTY, TX.
P.O.B.	POINT OF BEGINNING
P.O.C.	POINT OF COMMENCEMENT
N.T.S.	NOT TO SCALE

LINE	BEARING	DISTANCE
L12	S 01°15'46" E	170.61'
L13	S 01°15'22" E	170.61'
L14	S 01°15'35" E	100.56'
L15	S 00°43'32" W	101.26'
L16	N 00°47'56" E	100.05'
L17	N 01°09'07" W	100.03'
L18	N 01°21'16" W	170.60'
L19	N 01°17'52" W	170.61'

I, JACKIE LYNN LACY REGISTERED PROFESSIONAL LAND SURVEYOR, DO HEREBY CERTIFY THAT THIS PLAT REPRESENTS THE RESULTS OF A SURVEY MADE ON THE GROUND DURING THE MONTH OF DECEMBER, 2009.

APRIL 15, 2010, JACKIE LYNN LACY, R.P.L.S. #4021

STATE OF TEXAS
REGISTERED
JACKIE LYNN LACY
4021
PROFESSIONAL
LAND SURVEYOR

All bearings and coordinates shown are grid based on the Texas State Plane Coordinate System of 1983, (NAD 83, North Central Zone 4202) based on SEMPCO Monuments #97 and #101 (Converted from NAD 27).

STATE OF TEXAS
SURPLUS RIGHT OF WAY TRACT 1
8.252 ACRE TRACT
F.M. NO. 3231
PROJECT NO: A 424 - 05 - 11
CONSTRUCTION CSJ: 424 - 05 -11
PANOLA COUNTY, TEXAS

LACY SURVEYING AND MAPPING
P.O. BOX 736 ARP, TEXAS 75750
PHONE & FAX: (903) 859 9942
E-MAIL: LACYSUR@AOL.COM

PAGE 04 LACY SURVEYING 9038599942 04/14/2010 23:15

J.H. ROBINSON SURVEY A - 581
PANOLA COUNTY

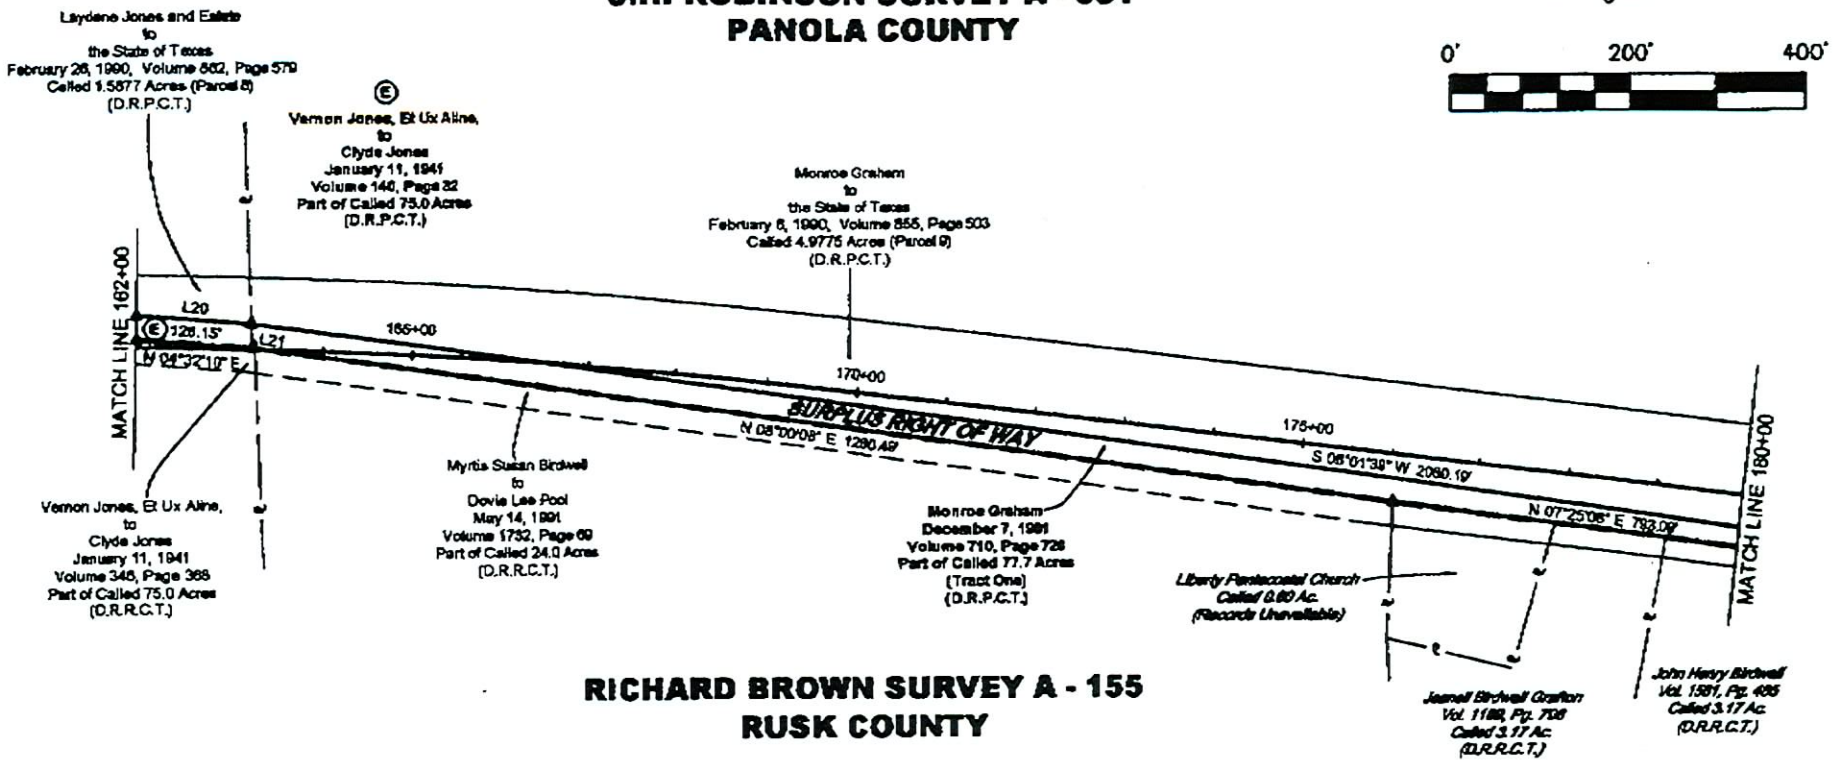

RICHARD BROWN SURVEY A - 155
RUSK COUNTY

LEGEND

- "■" TxDOT TYPE II MONUMENT FOUND
- "○" 1/2" IRON ROD FOUND
- "Δ" 60D NAIL FOUND
- "Δ" POINT FOR CORNER
- SURVEY LINE
- PROPERTY LINE
- EXISTING RIGHT OF WAY
- COUNTY LINE - CENTERLINE OF OLD COUNTY ROAD
- RIGHT OF WAY OLD COUNTY ROAD
- CENTERLINE F.M. 3231
- D.R.P.C.T. DEED RECORDS OF PANOLA COUNTY, TX.
- D.R.R.C.T. DEED RECORDS OF RUSK COUNTY, TX.
- P.O.B. POINT OF BEGINNING
- P.O.C. POINT OF COMMENCEMENT
- N.T.S. NOT TO SCALE

LINE	BEARING	DISTANCE
L20	S 04°22'58" W	124.61'
L21	N 08°00'52" E	2.30'

All bearings and coordinates shown are grid based on the Texas State Plane Coordinate System of 1983, (NAD 83, North Central Zone 4202) based on SEMPCO Monuments #97 and #101 (Converted from NAD 27).

I, JACKIE LYNN LACY REGISTERED PROFESSIONAL LAND SURVEYOR, DO HEREBY CERTIFY THAT THIS PLAT REPRESENTS THE RESULTS OF A SURVEY MADE ON THE GROUND DURING THE MONTH OF DECEMBER, 2009.

APRIL 15, 2010, JACKIE LYNN LACY, R.P.L.S. #4021

STATE OF TEXAS
REGISTERED
JACKIE LYNN LACY
4021
PROFESSIONAL
LAND SURVEYOR

EXHIBIT "C"
Page 14 of 18

STATE OF TEXAS
SURPLUS RIGHT OF WAY TRACT 1
8.252 ACRE TRACT
F.M. NO. 3231
PROJECT NO: A 424 - 05 - 11
CONSTRUCTION CSJ: 424 - 05 -11
PANOLA COUNTY, TEXAS

LACY SURVEYING AND MAPPING
P.O. BOX 736 ARP, TEXAS 75750
PHONE & FAX: (903) 859 9942
E-MAIL: LACYSUR@AOL.COM

PAGE 05 LACY SURVEYING 9038599942 04/14/2010 23:15

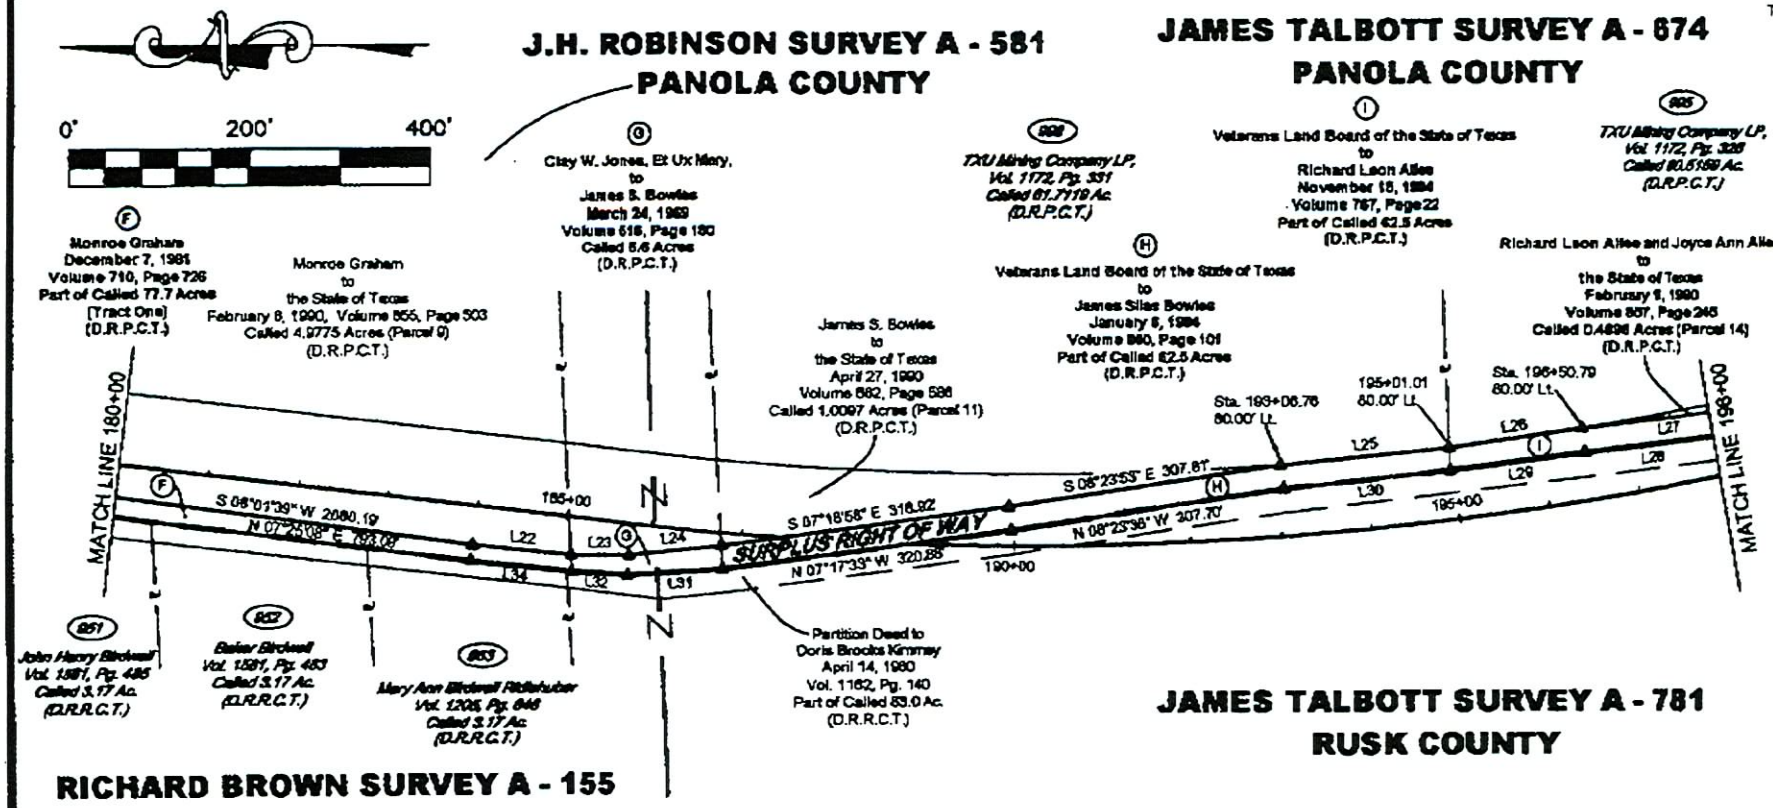

LEGEND

"■"	TxDOT TYPE II MONUMENT FOUND
"o"	1/2" IRON ROD FOUND
"Δ"	60D NAIL FOUND
"Δ"	POINT FOR CORNER
	SURVEY LINE
	PROPERTY LINE
	EXISTING RIGHT OF WAY
	COUNTY LINE - CENTERLINE OF OLD COUNTY ROAD
	RIGHT OF WAY OLD COUNTY ROAD
	CENTERLINE F.M. 3231
D.R.P.C.T.	DEED RECORDS OF PANOLA COUNTY, TX.
D.R.R.C.T.	DEED RECORDS OF RUSK COUNTY, TX.
P.O.B	POINT OF BEGINNING
P.O.C.	POINT OF COMMENCEMENT
N.T.S.	NOT TO SCALE

LINE	BEARING	DISTANCE
L22	S 08°02'38" W	109.22'
L23	S 00°37'35" W	68.39'
L24	S 05°26'15" E	103.94'
L25	S 08°33'59" E	186.85'
L26	S 08°23'12" E	148.89'
L27	S 08°34'41" E	250.11'
L28	N 08°35'08" W	250.14'
L29	N 07°26'46" W	148.29'
L30	N 08°04'28" W	187.82'
L31	N 03°13'12" W	106.17'
L32	N 03°44'06" E	67.52'
L34	N 08°22'56" E	112.24'

All bearings and coordinates shown are grid based on the Texas State Plane Coordinate System of 1983, (NAD 83, North Central Zone 4202) based on SEMPCO Monuments #97 and #101 (Converted from NAD 27).

I, JACKIE LYNN LACY REGISTERED PROFESSIONAL LAND SURVEYOR, DO HEREBY CERTIFY THAT THIS PLAT REPRESENTS THE RESULTS OF A SURVEY MADE ON THE GROUND DURING THE MONTH OF DECEMBER, 2009.

APRIL 15, 2010, JACKIE LYNN LACY, R.P.L.S. #4021

STATE OF TEXAS
REGISTERED
JACKIE LYNN LACY
4021
PROFESSIONAL
LAND SURVEYOR

EXHIBIT "C"
Page 15 of 18

STATE OF TEXAS
SURPLUS RIGHT OF WAY TRACT 1
8.252 ACRE TRACT
F.M. NO. 3231
PROJECT NO: A 424 - 05 - 11
CONSTRUCTION CSJ: 424 - 05 -11
PANOLA COUNTY, TEXAS

LACY SURVEYING AND MAPPING
P.O. BOX 738 ARP, TEXAS 75750
PHONE & FAX: (903) 859 9942
E-MAIL: LACYSUR@AOL.COM

PAGE 06 LACY SURVEYING 9038599942 04/14/2010 23:15

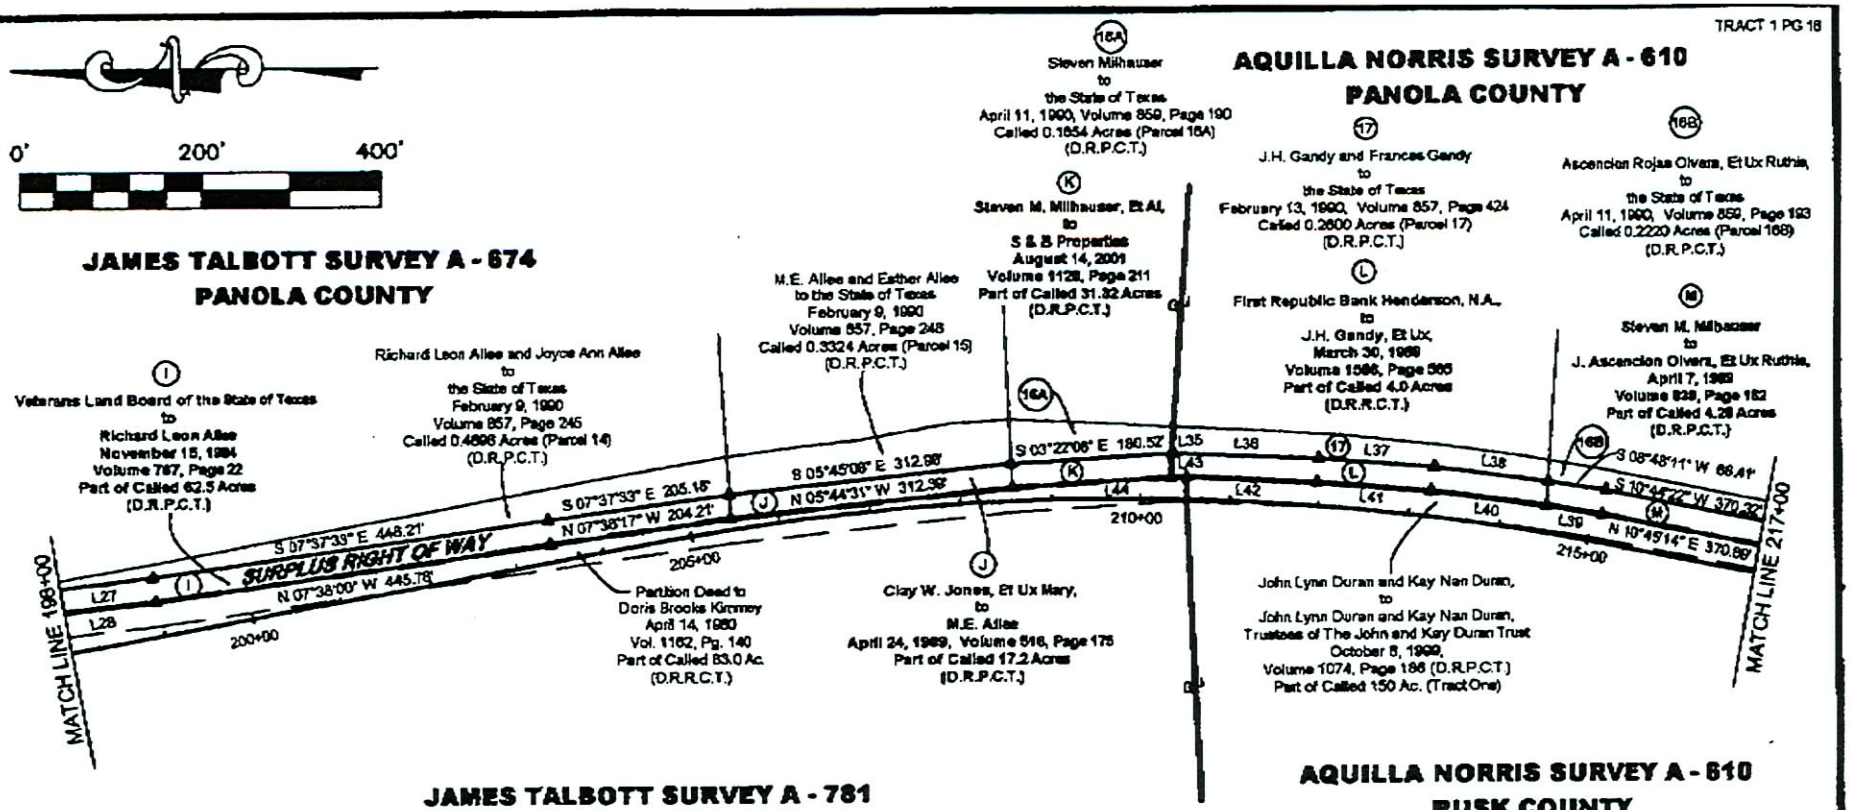

LEGEND

- "■" TxDOT TYPE II MONUMENT FOUND
- "o" 1/2" IRON ROD FOUND
- "▲" 60D NAIL FOUND
- "Δ" POINT FOR CORNER
- SURVEY LINE
- PROPERTY LINE
- EXISTING RIGHT OF WAY
- COUNTY LINE - CENTERLINE OF OLD COUNTY ROAD
- RIGHT OF WAY OLD COUNTY ROAD
- CENTERLINE F.M. 3231

D.R.P.C.T. DEED RECORDS OF PANOLA COUNTY, TX.
D.R.R.C.T. DEED RECORDS OF RUSK COUNTY, TX.
P.O.B POINT OF BEGINNING
P.O.C. POINT OF COMMENCEMENT
N.T.S. NOT TO SCALE

LINE	BEARING	DISTANCE
L27	S 06°34'41" E	250.11'
L28	N 06°35'06" W	250.14'
L35	S 03°22'06" E	1.54'
L36	S 02°36'30" W	183.07'
L37	S 04°50'45" W	127.55'
L38	S 07°43'29" W	126.67'
L39	N 08°48'53" E	62.96'
L40	N 07°44'34" E	128.30'
L41	N 04°50'22" E	126.19'
L42	N 03°06'09" E	147.02'
L43	N 02°19'40" W	17.43'
L44	N 09°25'20" W	177.61'

All bearings and coordinates shown are grid based on the Texas State Plane Coordinate System of 1983, (NAD 83, North Central Zone 4202) based on SEMPCO Monuments 897 and 8101 (Converted from NAD 27).

I, JACKIE LYNN LACY REGISTERED PROFESSIONAL LAND SURVEYOR, DO HEREBY CERTIFY THAT THIS PLAT REPRESENTS THE RESULTS OF A SURVEY MADE ON THE GROUND DURING THE MONTH OF DECEMBER, 2009.

APRIL 15, 2010, JACKIE LYNN LACY, R.P.L.S. #4021

STATE OF TEXAS
REGISTERED
JACKIE LYNN LACY
4021
PROFESSIONAL
LAND SURVEYOR

EXHIBIT "C"
Page 16 of 16

STATE OF TEXAS
SURPLUS RIGHT OF WAY TRACT 1
8.252 ACRE TRACT
F.M. NO. 3231
PROJECT NO: A 424 - 05 - 11
CONSTRUCTION CSJ: 424 - 05 -11
PANOLA COUNTY, TEXAS

LACY SURVEYING AND MAPPING
P.O. BOX 736 ARP, TEXAS 75750
PHONE & FAX: (903) 859 9942
E-MAIL: LACYSUR@AOL.COM

PAGE 07 LACY SURVEYING 9038599942 04/14/2010 23:15

0' 200' 400'

AQUILLA NORRIS SURVEY A - 610
PANOLA COUNTY

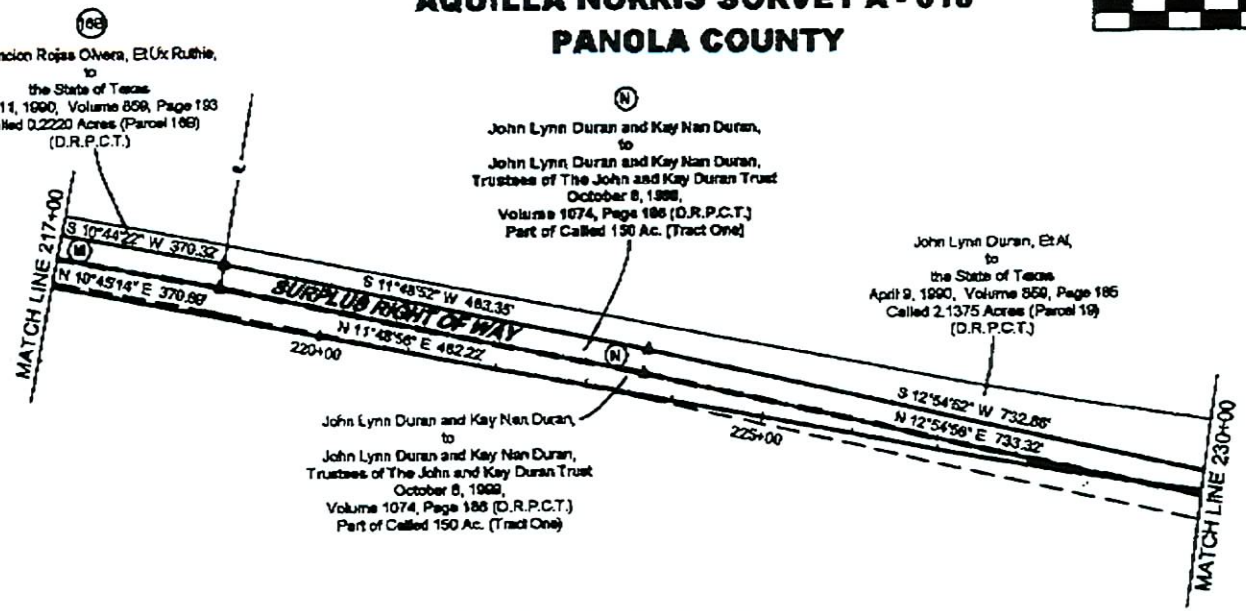

AQUILLA NORRIS SURVEY A - 610
RUSK COUNTY

LEGEND

- "■" TxDOT TYPE II MONUMENT FOUND
- "○" 1/2" IRON ROD FOUND
- "▲" 60D NAIL FOUND
- "△" POINT FOR CORNER
- SURVEY LINE
- PROPERTY LINE
- EXISTING RIGHT OF WAY
- COUNTY LINE - CENTERLINE OF OLD COUNTY ROAD
- RIGHT OF WAY OLD COUNTY ROAD
- CENTERLINE F.M. 3231

D.R.P.C.T. DEED RECORDS OF PANOLA COUNTY, TX.
D.R.R.C.T. DEED RECORDS OF RUSK COUNTY, TX.
P.O.B POINT OF BEGINNING
P.O.C. POINT OF COMMENCEMENT
N.T.S. NOT TO SCALE

All bearings and coordinates shown are grid based on the Texas State Plane Coordinate System of 1983, (NAD 83, North Central Zone 4202) based on SEMPCO Monuments #97 and #101 (Converted from NAD 27).

I, JACKIE LYNN LACY REGISTERED PROFESSIONAL LAND SURVEYOR, DO HEREBY CERTIFY THAT THIS PLAT REPRESENTS THE RESULTS OF A SURVEY MADE ON THE GROUND DURING THE MONTH OF DECEMBER, 2009.

APRIL 15, 2010, JACKIE LYNN LACY, R.P.L.S. #4021

STATE OF TEXAS
REGISTERED
JACKIE LYNN LACY
4021
PROFESSIONAL
LAND SURVEYOR

EXHIBIT "C"
Page 17 of 18

STATE OF TEXAS
SURPLUS RIGHT OF WAY TRACT 1
8.252 ACRE TRACT
F.M. NO. 3231
PROJECT NO: A 424 - 05 - 11
CONSTRUCTION CSJ: 424 - 05 -11
PANOLA COUNTY, TEXAS

LACY SURVEYING AND MAPPING
P.O. BOX 736 ARP, TEXAS 75750
PHONE & FAX: (903) 859 9942
E-MAIL: LACYSUR@AOL.COM

AQUILLA NORRIS SURVEY A - 610
PANOLA COUNTY

0' 200' 400'

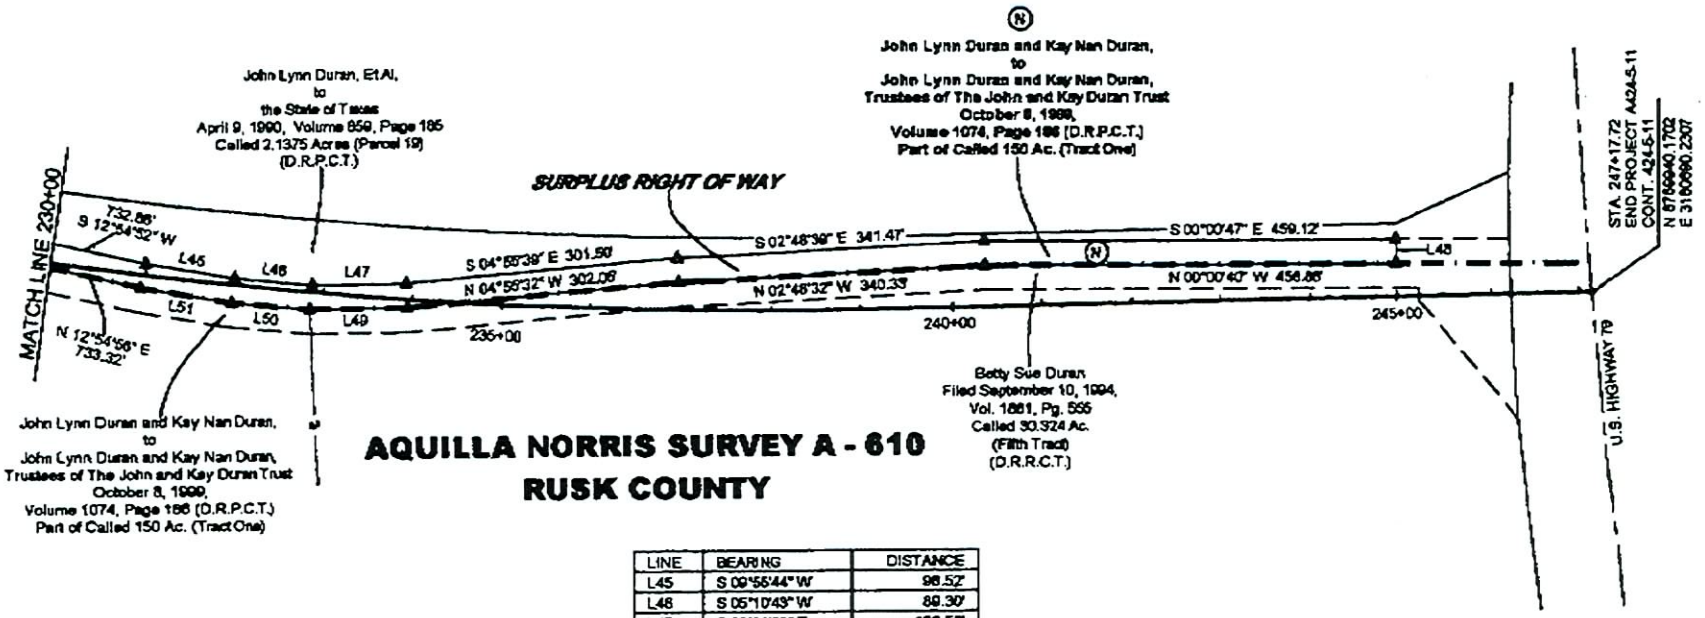

AQUILLA NORRIS SURVEY A - 610
RUSK COUNTY

LINE	BEARING	DISTANCE
L45	S 09°55'44" W	98.52'
L46	S 05°10'49" W	89.30'
L47	S 00°36'30" E	106.55'
L48	S 88°56'17" W	27.08'
L49	N 00°29'46" W	111.05'
L50	N 05°10'47" E	89.67'
L51	N 09°56'46" E	100.34'

LEGEND

- "■" TxDOT TYPE II MONUMENT FOUND
- "○" 1/2" IRON ROD FOUND
- "▲" 60D NAIL FOUND
- "Δ" POINT FOR CORNER
- SURVEY LINE
- PROPERTY LINE
- EXISTING RIGHT OF WAY
- COUNTY LINE - CENTERLINE OF OLD COUNTY ROAD
- RIGHT OF WAY OLD COUNTY ROAD
- CENTERLINE F.M. 3231

D.R.P.C.T. DEED RECORDS OF PANOLA COUNTY, TX.
D.R.R.C.T. DEED RECORDS OF RUSK COUNTY, TX.
P.O.B. POINT OF BEGINNING
P.O.C. POINT OF COMMENCEMENT
N.T.S. NOT TO SCALE

I, JACKIE LYNN LACY REGISTERED PROFESSIONAL LAND SURVEYOR, DO HEREBY CERTIFY THAT THIS PLAT REPRESENTS THE RESULTS OF A SURVEY MADE ON THE GROUND DURING THE MONTH OF DECEMBER, 2009.

APRIL 15, 2010, JACKIE LYNN LACY, R.P.L.S. #4021

STATE OF TEXAS
REGISTERED
JACKIE LYNN LACY
4021
PROFESSIONAL
LAND SURVEYOR

All bearings and coordinates shown are grid based on the Texas State Plane Coordinate System of 1983, (NAD 83, North Central Zone 4202) based on SEMPCO Monuments #97 and #101 (Converted from NAD 27).

STATE OF TEXAS
SURPLUS RIGHT OF WAY TRACT 1
8.252 ACRE TRACT
F.M. NO. 3231
PROJECT NO: A 424 - 05 - 11
CONSTRUCTION CSJ: 424 - 05 -11
PANOLA COUNTY, TEXAS

LACY SURVEYING AND MAPPING
P.O. BOX 736 ARP, TEXAS 75750
PHONE & FAX: (903) 859 9942
E-MAIL: LACYSUR@AOL.COM

EXHIBIT "C"
Page 18 of 18

04/14/2010 23:15 9038599942 LACY SURVEYING PAGE 08

COUNTY: Rusk
HIGHWAY: F.M. 3231
PROJECT NO.: CSJ 424-05-11
PROJECT LIMITS:
From F.M. 1251
To: US Highway 79

I, Jackie Lynn Lacy, Registered Professional Land Surveyor, do hereby certify that this Property Description (field notes and plat) are true and correct according to a survey made on the ground under my direction and supervision during the month of December, 2009.

Jackie Lynn Lacy, R.P.L.S. 4021
April 15, 2010.

PROPERTY DESCRIPTION FOR
SURPLUS RIGHT OF WAY TRACT 2
(OLD COUNTY ROAD – RUSK COUNTY)

Being 8.256 acres of land, in the Richard Brown Survey A-155, the David Mitchell Survey A-599, the Aquilla Norris Survey A-610 and the James Talbott Survey A-781, Rusk County, Texas, and being a part of the following tracts;

10.23 acres (First Tract) to Carolyn Whitwell and Marilyn W, Adam dated September 21, 1988, recorded in Volume 1620, Page 421, Deed Records of Rusk County, Texas.

31.42 acres to the Estate of Clyde Jones in a Partition Deed dated filed October 6, 1970, recorded in Volume 917, page. 60, Deed Records of Rusk County, Texas.

45.49 acres from H.C. Jones to Clyde Jones dated October 15, 1951, recorded in Volume 474, Page 21, Deed Records of Rusk County, Texas.

75.0 acres from Vernon Jones, Et Ux Aline, to Clyde Jones dated January 11, 1941, recorded in Volume 346, Page 368, Deed Records of Rusk County, Texas.

24.0 acres from Myrtis Susan Birdwell to Dovie Lee Pool dated May 14, 1991, recorded in Volume 1732, Page 69, Deed Records Rusk County, Texas.

0.60 acres to Liberty Pentecostal Church (Records Unavailable).

3.17 acres from Henry Birdwell to Jeanell Birdwell Grafton dated January 8, 1981, recorded in Volume 1189, Page 706, Deed Records of Rusk County, Texas.

3.17 acres from Henry Birdwell to John Henry Birdwell dated February 25, 1988, recorded in Volume 1581, Page 485, Deed Records of Rusk County, Texas.

3.17 acres from Henry Birdwell to Baker Birdwell dated February 25, 1988, recorded in Volume 1581, Page 483, Deed Records of Rusk County, Texas.

3.17 acres from Henry Birdwell to Mary Ann Birdwell Ridlehuber dated February 17, 1981, recorded in Volume 1205, Page 646, Deed Records of Rusk County, Texas.

83.0 acres to Doris Brooks Kimmey in a Partition Deed dated April 4, 1980, recorded in Volume 1162, Page 140, Deed Records of Rusk County, Texas.

30.324 acres to Betty Sue Duran filed September 10, 1994, recorded in Volume 1881, Page 555 Deed Records of Rusk County, Texas.

150.0 acres (Tract One) from John Lynn Duran and Kay Nan Duran to John Lynn Duran and Kay Nan Duran, Trustees of the John and Kay Duran Trust, Dated October 8, 1999, recorded in Volume 1074, Page. 186, Deed Records of Panola County, Texas, and said 8.517 acre tract of land being more completely described as follows;

COMMENCING at a 1/2 inch Iron Rod Found for corner at the Northeast corner of a called 8.7887 acre tract of land, described in a Deed to First Security Bank of Utah, Trustee Under the TU Trust 1996-1 that is recorded in Volume 2034, Page 598 of the Deed Records of Rusk County, Texas (D.R.R.C.T.);

Thence South 18 degrees 24 minutes 38 seconds East, 11.50 feet, along the East line of said tract, to a TxDOT Type II Right of Way Monument Found in the South Right of Way line of F.M. 1251 and in the West Right of Way line of F.M. 3231 and at the Northwest corner of the State of Texas called 0.8277 acre tract (Volume 1691, Page 667, Parcel 2, D.R.R.C.T.);

Thence North 72 degrees 54 minutes 17 seconds East, 33.86 feet, along the South Right of Way line of F.M. 1251 and the North line of said 0.8277 acres, to a point for corner at the Northeast corner of said 0.8277 acres for the **POINT OF BEGINNING** and the Northwest corner of the herein described tract, and being at F.M. 3231 (Centerline Station 108+89.87, 77.32 feet right) and being located at NAD83 Texas State Plane Coordinate System, North Central Zone (4202) coordinates 6,773,694.950 North and 3,180,843.691;

1. Thence North 78 degrees 27 minutes 20 seconds East, 77.61 feet, along the South Right of Way line of F.M. 1251, to a point for corner in the Panola and Rusk County line;

2. Thence South 00 degrees 50 minutes 46 seconds East, 89.13 feet, along the Panola and Rusk County line, to a point for corner;

3. Thence South 00 degrees 12 minutes 17 seconds East, 132.80 feet, continuing along said County line, to a point for corner;

4. Thence South 01 degrees 13 minutes 36 seconds West, 534.89 feet, continuing along said County line, to a point for corner;

5. Thence South 04 degrees 28 minutes 48 seconds West, 166.26 feet, continuing along said County line, to a point for corner;

6. Thence South 02 degrees 30 minutes 10 seconds East, 134.03 feet, continuing along said County line, to a point for corner;

7. Thence South 03 degrees 40 minutes 52 seconds East, 324.84 feet, continuing along said County line, to a point for corner;

8. Thence South 03 degrees 40 minutes 52 seconds East, 208.81 feet, continuing along said County line, to a point for corner;

9. Thence South 04 degrees 40 minutes 48 seconds East, 334.32 feet, continuing along said County line, to a point for corner;

10. Thence South 05 degrees 01 minutes 17 seconds East, 114.83 feet, continuing along said County line, to a point for corner;

11. Thence South 04 degrees 00 minutes 23 seconds East, 227.64 feet, continuing along said County line, to a point for corner;

12. Thence South 04 degrees 00 minutes 23 seconds East, 443.50 feet, continuing along said County line, to a point for corner;

13. Thence South 04 degrees 00 minutes 30 seconds East, 313.20 feet, continuing along said County line, to a point for corner;

14. Thence South 02 degrees 07 minutes 41 seconds East, 59.20 feet, continuing along said County line, to a point for corner;

15. Thence South 02 degrees 06 minutes 33 seconds East, 292.63 feet, continuing along said County line, to a point for corner;

16. Thence South 00 degrees 32 minutes 05 seconds East, 148.47 feet, continuing along said County line, to a point for corner;

17. Thence South 01 degrees 15 minutes 35 seconds East, 193.42 feet, continuing along said County line, to a point for corner;

18. Thence South 01 degrees 17 minutes 52 seconds East, 170.61 feet, continuing along said County line, to a point for corner;

19. Thence South 01 degrees 21 minutes 16 seconds East, 170.60 feet, continuing along said County line, to a point for corner;

20. Thence South 01 degrees 21 minutes 07 seconds East, 565.00 feet, continuing along said County line, to a point for corner;

21. Thence South 01 degrees 56 minutes 16 seconds East, 499.53 feet, continuing along said County line, to a point for corner;

22. Thence South 01 degrees 09 minutes 07 seconds East, 100.03 feet, continuing along said County line, to a point for corner;

23. Thence South 00 degrees 47 minutes 58 seconds West, 100.05 feet, continuing along said County line, to a point for corner;

24. Thence South 04 degrees 32 minutes 10 seconds West, 126.15 feet, continuing along said County line, to a point for corner;

25. Thence South 08 degrees 00 minutes 52 seconds West, 2.30 feet, continuing along said County line, to a point for corner;

26. Thence South 08 degrees 00 minutes 08 seconds West, 1280.49 feet, continuing along said County line, to a point for corner;

27. Thence South 07 degrees 25 minutes 08 seconds West, 793.09 feet, continuing along said County line, to a point for corner;

28. Thence South 06 degrees 22 minutes 58 seconds West, 112.24 feet, continuing along said County line, to a point for corner;

29. Thence South 03 degrees 44 minutes 06 seconds West, 67.52 feet, continuing along said County line, to a point for corner;

30. Thence South 03 degrees 13 minutes 12 seconds East, 106.17 feet, continuing along said County line, to a point for corner;

31. Thence South 07 degrees 17 minutes 33 seconds East, 320.88 feet, continuing along said County line, to a point for corner;

32. Thence South 08 degrees 23 minutes 36 seconds East, 307.70 feet, continuing along said County line, to a point for corner;

33. Thence South 06 degrees 04 minutes 25 seconds East, 187.82 feet, continuing along said County line, to a point for coroner;

34. Thence South 07 degrees 28 minutes 48 seconds East, 148.29 feet, continuing along said County line, to a point for corner;

35. Thence South 06 degrees 35 minutes 08 seconds East, 250.14 feet, continuing along said County line, to a point for corner;

36. Thence South 07 degrees 38 minutes 00 seconds East, 445.78 feet, continuing along said County line, to a point for corner;

37. Thence South 07 degrees 38 minutes 17 seconds East, 204.21 feet, continuing along said County line, to a point for corner;

38. South 05 degrees 44 minutes 31 seconds East, 312.39 feet, continuing along said County line, to a point for corner;

39. Thence South 03 degrees 25 minutes 20 seconds East, 177.61 feet, continuing along said County line, to a point for corner;

40. Thence South 02 degrees 19 minutes 40 seconds East, 17.43 feet, continuing along said County line, to a point for corner;

41. Thence South 03 degrees 06 minutes 09 seconds West, 147.02 feet, continuing along said County line, to a point for corner;

42. Thence South 04 degrees 50 minutes 22 seconds West, 126.19 feet, continuing along said County line, to a point for corner;

43. Thence South 07 degrees 44 minutes 34 seconds West, 128.30 feet, continuing along said County line, to a point for corner;

44. Thence South 08 degrees 48 minutes 53 seconds West, 62.99 feet, continuing along said County line, to a point for corner;

45. Thence South 10 degrees 45 minutes 14 seconds West, 370.89 feet, continuing along said County line, to a point for corner;

46. Thence South 11 degrees 48 minutes 56 seconds West, 482.22 feet, continuing along said County line, to a point for corner;

47. Thence South 12 degrees 54 minutes 56 seconds West, 733.32 feet, continuing along said County line, to a point for corner;

48. Thence South 09 degrees 55 minutes 48 seconds West, 100.34 feet, continuing along said County line, to a point for corner;

49. Thence South 05 degrees 10 minutes 47 seconds West, 89.67 feet, continuing along said County line, to a point for corner;

50. Thence South 00 degrees 29 minutes 46 seconds East, 111.05 feet, continuing along said County line, to a point for corner;

51. Thence South 04 degrees 55 minutes 32 seconds East, 302.05 feet, continuing along said County line, to a point for corner;

52. Thence South 02 degrees 48 minutes 32 seconds East, 340.33 feet, continuing along said County line, to a point for corner;

53. Thence South 00 degrees 00 minutes 40 seconds East, 458.88 feet, continuing along said County line, to a point for corner;

54. Thence South 88 degrees 55 minutes 17 seconds West, 27.06 feet, to a point for corner in the East line of the State of Texas called 2.4123 acre tract (Volume 1691, Page 691, Parcel 20, D.R.R.C.T.) ;

55. Thence North 00 degrees 00 minutes 34 seconds West, 458.64 feet, along the East line of said 2.4123 acres, to a point for corner;

56. Thence North 02 degrees 48 minutes 26 seconds West, 339.19 feet, continuing along said East line, to a point for corner;

57. Thence North 04 degrees 55 minutes 26 seconds West, 302.59 feet, continuing along said East line, to a point for corner;

58. Thence North 00 degrees 36 minutes 17 seconds West, 111.32 feet, continuing along said East line, to a point for corner at the Northeast corner of said 2.4123 acres and at the Southeast corner of the State of Texas called 3.6366 acre tract (Volume 1691, Page 696, Parcel 18, D.R.R.C.T.);

59. Thence North 05 degrees 10 minutes 51 seconds East, 94.28 feet, along the East line of said 3.6366 acres, to a point for corner;

60. Thence North 09 degrees 55 minutes 52 seconds East, 102.16 feet, continuing along said East line, to a point for corner;

61. Thence North 12 degrees 55 minutes 00 seconds East, 733.77 feet, continuing along said East line, to a point for corner;

62. Thence North 11 degrees 49 minutes 00 seconds East, 482.42 feet, continuing along said East line, to a point for corner;

63. Thence North 10 degrees 45 minutes 51 seconds East, 370.12 feet, continuing along said East line, to a point for corner;

64. Thence North 08 degrees 49 minutes 40 seconds East, 65.23 feet, continuing along said East line, to a point for corner;

65. Thence North 07 degrees 42 minutes 42 seconds East, 124.26 feet, continuing along said East line, to a point for corner;

66. Thence North 04 degrees 49 minutes 58 seconds East, 124.72 feet, continuing along said East line, to a point for corner;

67. Thence North 02 degrees 37 minutes 50 seconds East, 143.95 feet, continuing along said East line, to a point for corner at the Northeast corner of said 3.6366 acres and at the Southeast corner of the State of Texas called 4.3188 acre tract (Volume 1691, Page 662, Parcel 12, D.R.R.C.T.);

68. Thence North 02 degrees 37 minutes 33 seconds East, 14.54 feet, along the East line of said 4.3188 acres, to a point for corner;

69. Thence North 03 degrees 22 minutes 56 seconds West, 178.39 feet, continuing along said East line, to a point for corner;

70. Thence North 05 degrees 44 minutes 34 seconds West, 312.28 feet, continuing along said East line, to a point for corner;

71. Thence North 07 degrees 38 minutes 26 seconds West, 650.16 feet, continuing along said East line, to a point for corner;

72. Thence North 06 degrees 35 minutes 34 seconds West, 586.08 feet, continuing along

said East line, to a point for corner;

73. Thence North 08 degrees 23 minutes 18 seconds West, 307.60 feet, continuing along said East line, to a point for corner;

74. Thence North 07 degrees 17 minutes 33 seconds West, 322.85 feet, continuing along said East line, to a point for corner;

75. Thence North 05 degrees 25 minutes 40 seconds West, 69.04 feet, continuing along said East line, to a 1/2 inch Iron Rod Found at the North corner of said 4.3188 acres and in the West Right of Way line of F.M. 3231 at (Centerline Station 186+22.35, 80.00 feet right);

76. Thence Northeasterly, 40.08 feet along the arc of a curve to the right, (delta: 00 degrees 35 minutes 20 seconds, radius: 3899.72 feet, chord: North 06 degrees 34 minutes 07 seconds East, 40.08 feet) along the West Right of Way line of F.M. 3231, to a TxDOT Type II Right of Way Monument Found at the P.T. of said curve at (Centerline Station 185+83.67, 80.00 feet right);

77. Thence North 06 degrees 48 minutes 55 seconds East, 972.37 feet, continuing along said Right of Way line, and across the Doris Brooks Kimmey called 83.0 acre tract (Volume 1162, Page 140, D.R.R.C.T.) and across the Mary Ann Birdwell Ridlehuber called 3.17 acre tract (Volume 1205, Page 646, D.R.R.C.T.) and across the Baker Birdwell called 3.17 acre tract (Volume 1581, Page 483, D.R.R.C.T.) and across the John Henry Birdwell called 3.17 acre tract (Volume 1581, Page 485, D.R.R.C.T.) and across the Jeanell Birdwell Grafton called 3.17 acre tract (Volume 1189, Page 706, D.R.R.C.T.) and across the Liberty Pentecostal Church called 0.60 acre tract (Records Unavailable) to a 1/2 inch Iron Rod Found at the Northeast corner of said 0.60 acres and at the Southeast corner of the TXU Mining Company LP, called 22.7504 acre tract (Volume 2517, Page 523, D.R.R.C.T.);

78. Thence North 06 degrees 46 minutes 04 seconds East, 29.25 feet, continuing along said Right of Way line and the East line of said 22.7504 acres, to a 1/2 inch Iron Rod Found at the South corner of the State of Texas called 0.5696 acre tract (Volume 2428, Page 343, Parcel 10, D.R.R.C.T.);

79. Thence North 07 degrees 59 minutes 54 seconds East, 1248.83 feet, along the East line of said 0.5696 acres, to a point for corner at the Northeast corner of said 0.5696 acres and at the Southeast corner of the State of Texas called 6.8903 acre tract (Volume 1691, Page 685, Parcel 3, Part 2, D.R.R.C.T.);

80. Thence North 08 degrees 02 minutes 01 seconds East, 8.52 feet, along the East line of

said 6.8903 acres, to a point for corner;

81. Thence North 04 degrees 31 minutes 56 seconds East, 121.52 feet, continuing along said East line, to a point for corner;

82. Thence North 00 degrees 52 minutes 30 seconds East, 98.83 feet, continuing along said East line, to a point for corner;

83. Thence North 01 degrees 04 minutes 37 seconds West, 99.51 feet, continuing along said East line, to a point for corner;

84. Thence North 01 degrees 51 minutes 47 seconds West, 500.01 feet, continuing along said East line, to a point for corner;

85. Thence North 01 degrees 17 minutes 55 seconds West, 1100.26 feet, continuing along said East line, to a point for corner;

86. Thence North 00 degrees 31 minutes 33 seconds West, 149.04 feet, continuing along said East line, to a point for corner;

87. Thence North 02 degrees 08 minutes 22 seconds West, 291.17 feet, continuing along said East line, to a point for corner;

88. Thence North 02 degrees 08 minutes 22 seconds West, 58.84 feet, continuing along said East line, to a point for corner;

89. Thence North 04 degrees 01 minutes 04 seconds West, 313.57 feet, continuing along said East line, to a point for corner;

90. Thence North 04 degrees 01 minutes 04 seconds West, 443.53 feet, continuing along said East line, to a point for corner;

91. Thence North 04 degrees 01 minutes 04 seconds West, 224.92 feet, continuing along said East line, to a point for corner;

92. Thence North 04 degrees 01 minutes 04 seconds West, 17.84 feet, continuing along said East line, to a point for corner;

93. Thence North 05 degrees 11 minutes 16 seconds West, 89.88 feet, continuing along said East line, to a point for corner;

94. Thence North 05 degrees 30 minutes 45 seconds West, 9.96 feet, continuing along said

East line, to a point for corner;

95. Thence North 05 degrees 30 minutes 45 seconds West, 333.67 feet, continuing along said East line, to a point for corner at the Northeast corner of said 6.8903 acres and at the Southeast corner of the State of Texas called 0.0390 acre tract (Volume 1691, Page 681, Parcel 4, D.R.R.C.T.);

96. Thence North 03 degrees 34 minutes 38 seconds West, 208.78 feet, along the East line of said 0.0390 acres, to a point for corner at the Northeast corner of said 0.0390 acres and at the Southeast corner of the State of Texas called 0.0116 acre tract (Volume 1691, Page 685, Parcel 3, Part 1, D.R.R.C.T.);

97. Thence North 03 degrees 44 minutes 14 seconds West, 193.78 feet, along the East line of said 0.0116 acres, to a 1/2 inch Iron Rod Found at the North Corner of said 0.0116 acres and in the East line of the TXU Mining Company LP, called 44.9352 acre tract (Volume 2374, Page 755) and also being in the West Right of Way line of F.M. 3231 at (Centerline Station 120+66.11, 80.00 feet right);

98. Thence North 02 degrees 11 minutes 59 seconds West, 130.89 feet, along the East line of said 44.9352 acres and the West Right of Way line of F.M. 3231, to a 1/2 inch Iron Rod Found at the Northeast corner of said 44.9352 acres and at the Southeast corner of the First Security Bank of Utah, Trustee Under the TU Trust 1996-1 called 8.7887 acre tract (Volume 2034, Page 598, D.R.R.C.T.);

99. Thence North 02 degrees 01 minutes 43 seconds West, 133.25 feet, continuing along said Right of Way line and the East line of said 8.7887 acres, to a TxDOT Type II Right of Way Monument Found at (Centerline Station 118+00, 80.00 feet right) and at the South corner of the State of Texas called 0.8277 acre tract (Volume 1691, Page 667, Parcel 2, D.R.R.C.T.);

100. Thence North 04 degrees 10 minutes 16 seconds East, 169.21 feet, along the East line of said 0.8277 acres, to a point for corner;

101. Thence North 01 degrees 12 minutes 59 seconds East, 533.60 feet, continuing along said East line, to a point for corner;

102. Thence North 00 degrees 11 minutes 46 seconds West, 180.42 feet, continuing along said East line, to a point for corner at the Northeast corner of said 0.8277 acres;

103. Thence North 62 degrees 04 minutes 24 seconds West, 57.24 feet, along the Easterly North line of said 0.8277 acres, to the point of beginning, and containing **8.256 acres, of which 2.393 acres are located within the Richard Brown Survey A-155, 2.226 acres**

are located within the David Mitchell Survey A-599, 2.142 acres are located within the Aquilla Norris Survey A-610 and 1.495 acres are located within the James Talbott Survey A-781.

All bearings and coordinates shown are grid coordinates based on the Texas State Plane Coordinate System of 1983 (NAD 83, North Central Zone 4202) based on SEMPCO Monuments #97 and #101 (Converted from NAD 27).

PAGE 20 LACY SURVEYING 9038599942 04/14/2010 23:15

J.K. WILLIAMS SURVEY A - 777
PANOLA COUNTY

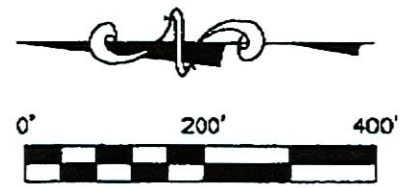

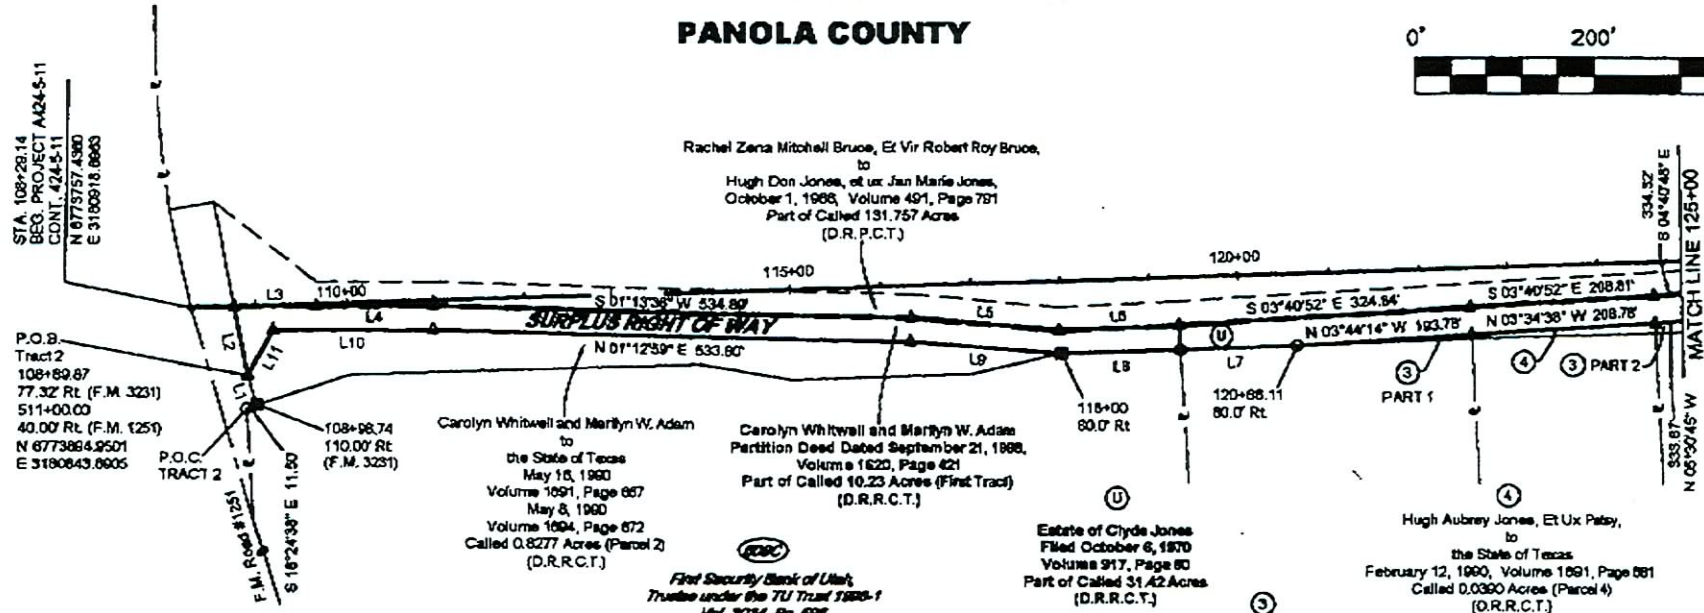

DAVID MITCHELL SURVEY A - 599
RUSK COUNTY

LINE	BEARING	DISTANCE
L1	N 72°54'17" E	33.86'
L2	N 78°27'20" E	77.61'
L3	S 00°50'46" E	89.13'
L4	S 00°12'17" E	132.80'
L5	S 04°28'48" W	166.25'
L6	S 02°30'10" E	134.03'
L7	N 02°11'59" W	130.89'
L8	N 02°01'43" W	133.25'
L9	N 04°10'16" E	169.21'
L10	N 00°11'46" W	180.42'
L11	N 62°04'24" W	57.24'

LEGEND

- "⊕" TxDOT TYPE II MONUMENT FOUND
- "○" 1/2" IRON ROD FOUND
- "▲" 60D NAIL FOUND
- "△" POINT FOR CORNER
- SURVEY LINE
- PROPERTY LINE
- EXISTING RIGHT OF WAY
- COUNTY LINE - CENTERLINE OF OLD COUNTY ROAD
- RIGHT OF WAY OLD COUNTY ROAD
- CENTERLINE F.M. 3231

D.R.P.C.T. DEED RECORDS OF PANOLA COUNTY, TX.
D.R.R.C.T. DEED RECORDS OF RUSK COUNTY, TX.
P.O.B. POINT OF BEGINNING
P.O.C. POINT OF COMMENCEMENT
N.T.S. NOT TO SCALE

All bearings and coordinates shown are grid based on the Texas State Plane Coordinate System of 1983, (NAD 83, North Central Zone 4202) based on SEMPCO Monuments #97 and #101 (Converted from NAD 27).

I, JACKIE LYNN LACY REGISTERED PROFESSIONAL LAND SURVEYOR, DO HEREBY CERTIFY THAT THIS PLAT REPRESENTS THE RESULTS OF A SURVEY MADE ON THE GROUND DURING THE MONTH OF DECEMBER, 2009.

APRIL 13, 2010, JACKIE LYNN LACY, R.P.L.S. #4021

STATE OF TEXAS
REGISTERED
JACKIE LYNN LACY
4021
PROFESSIONAL
LAND SURVEYOR

EXHIBIT "D"
Page 12 of 19

STATE OF TEXAS
SURPLUS RIGHT OF WAY TRACT 2
8.256 ACRE TRACT
F.M. NO. 3231
PROJECT NO: A 424 - 05 - 11
CONSTRUCTION CSJ: 424 - 05 -11
RUSK COUNTY, TEXAS

LACY SURVEYING AND MAPPING
P.O. BOX 736 ARP, TEXAS 75750
PHONE & FAX: (903) 859 9942
E-MAIL: LACYSUR@AOL.COM

PAGE 21 LACY SURVEYING 9038599942 04/14/2010 23:15

0' 200' 400'

J.K. WILLIAMS SURVEY A - 777
PANOLA COUNTY

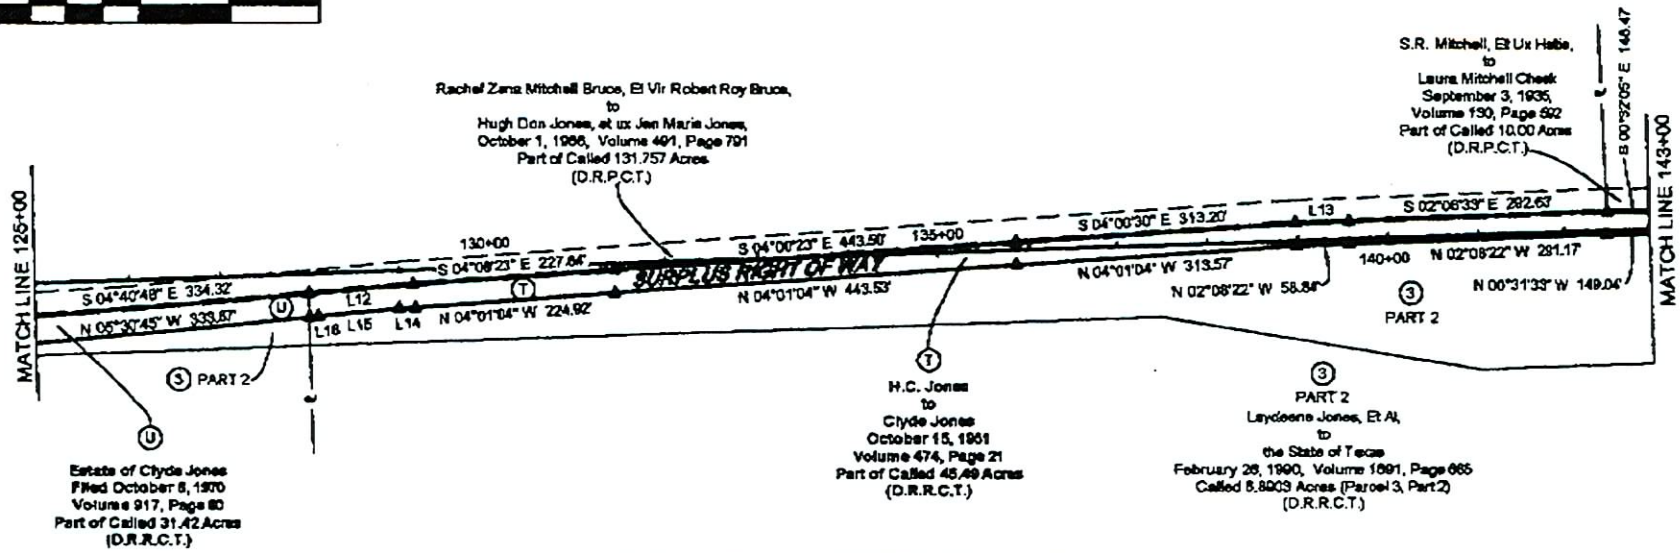

DAVID MITCHELL SURVEY A - 599
RUSK COUNTY

LINE	BEARING	DISTANCE
L12	S 05°01'17" E	114.83'
L13	S 02°07'41" E	69.20'
L14	N 04°01'04" W	17.84'
L15	N 05°11'16" W	89.88'
L16	N 05°30'45" W	9.96'

LEGEND

- "■" TxDOT TYPE II MONUMENT FOUND
- "○" 1/2" IRON ROD FOUND
- "▲" 60D NAIL FOUND
- "Δ" POINT FOR CORNER
- SURVEY LINE
- PROPERTY LINE
- EXISTING RIGHT OF WAY
- COUNTY LINE - CENTERLINE OF OLD COUNTY ROAD
- RIGHT OF WAY OLD COUNTY ROAD
- CENTERLINE F.M. 3231

D.R.P.C.T. DEED RECORDS OF PANOLA COUNTY, TX.
D.R.R.C.T. DEED RECORDS OF RUSK COUNTY, TX.
P.O.B POINT OF BEGINNING
P.O.C. POINT OF COMMENCEMENT
N.T.S. NOT TO SCALE

All bearings and coordinates shown are grid based on the Texas State Plane Coordinate System of 1983, (NAD 83, North Central Zone 4202) based on SEMPCO Monuments #97 and #101 (Converted from NAD 27).

I, JACKIE LYNN LACY REGISTERED PROFESSIONAL LAND SURVEYOR, DO HEREBY CERTIFY THAT THIS PLAT REPRESENTS THE RESULTS OF A SURVEY MADE ON THE GROUND DURING THE MONTH OF DECEMBER, 2009.

APRIL 15, 2010, JACKIE LYNN LACY, R.P.L.S. #4021

STATE OF TEXAS
REGISTERED
JACKIE LYNN LACY
4021
PROFESSIONAL
LAND SURVEYOR

EXHIBIT "D"
Page 13 of 19

STATE OF TEXAS
SURPLUS RIGHT OF WAY TRACT 2
8.256 ACRE TRACT
F.M. NO. 3231
PROJECT NO: A 424 - 05 - 11
CONSTRUCTION CSJ: 424 - 05 -11
RUSK COUNTY, TEXAS

LACY SURVEYING AND MAPPING
P.O. BOX 736 ARP, TEXAS 75750
PHONE & FAX: (903) 859 9942
E-MAIL: LACYSUR@AOL.COM

LACY SURVEYING PAGE 22
04/14/2010 23:15 9038599942

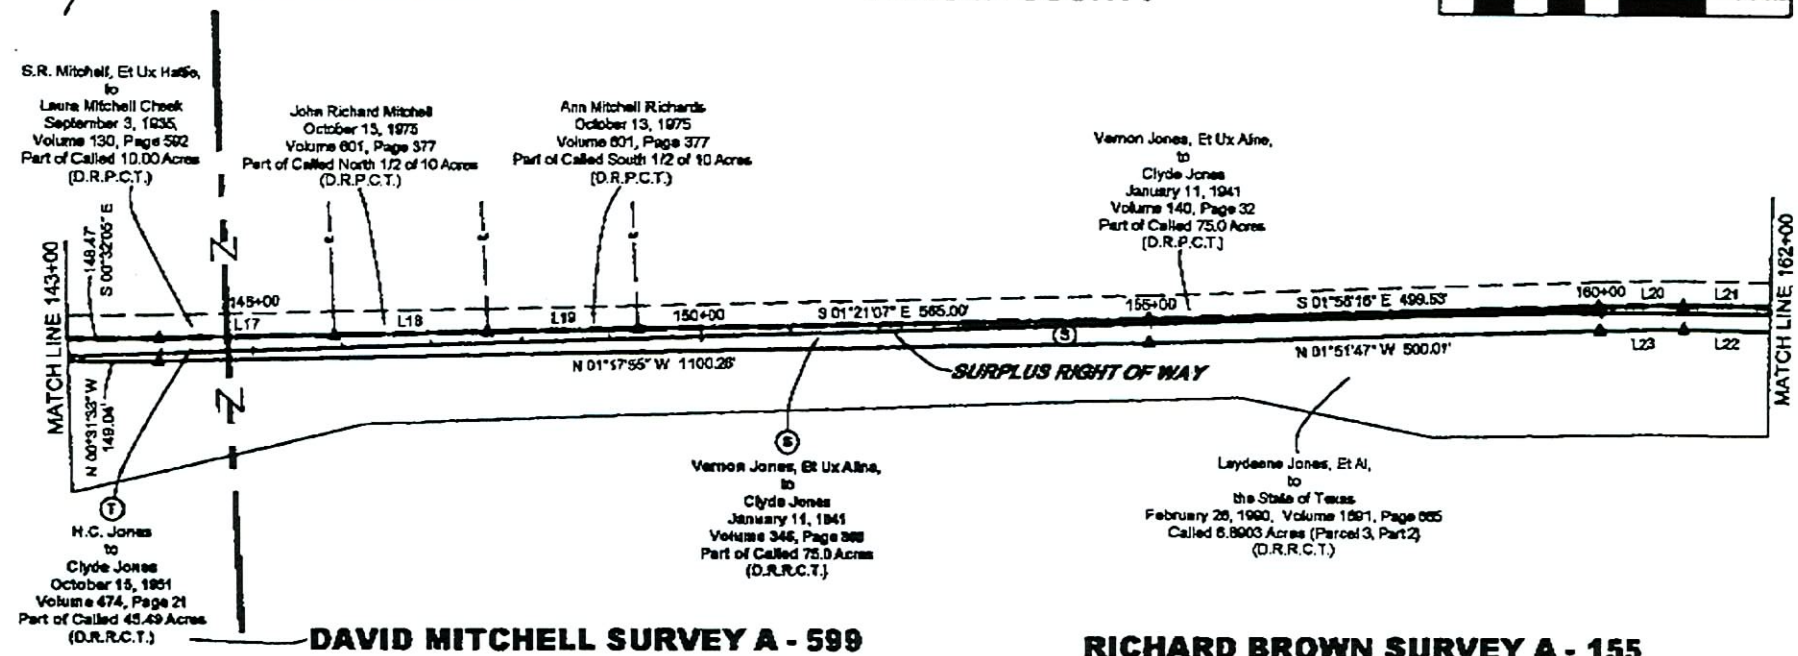

LEGEND

- "⊞" TxDOT TYPE II MONUMENT FOUND
- "o" 1/2" IRON ROD FOUND
- "▲" 60D NAIL FOUND
- "Δ" POINT FOR CORNER
- SURVEY LINE
- PROPERTY LINE
- EXISTING RIGHT OF WAY
- COUNTY LINE - CENTERLINE OF OLD COUNTY ROAD
- RIGHT OF WAY OLD COUNTY ROAD
- CENTERLINE F.M. 3231
- D.R.P.C.T. DEED RECORDS OF PANOLA COUNTY, TX.
- D.R.R.C.T. DEED RECORDS OF RUSK COUNTY, TX.
- P.O.B POINT OF BEGINNING
- P.O.C. POINT OF COMMENCEMENT
- N.T.S. NOT TO SCALE

LINE	BEARING	DISTANCE
L17	S 01°15'35" E	193.43'
L18	S 01°17'52" E	170.61'
L19	S 01°21'15" E	170.60'
L20	S 01°06'07" E	100.03'
L21	S 00°47'58" W	100.05'
L22	N 00°52'30" E	98.83'
L23	N 01°04'37" W	98.51'

All bearings and coordinates shown are grid based on the Texas State Plane Coordinate System of 1983, (NAD 83, North Central Zone 4202) based on SEMPCO Monuments #97 and #101 (Converted from NAD 27).

I, JACKIE LYNN LACY REGISTERED PROFESSIONAL LAND SURVEYOR, DO HEREBY CERTIFY THAT THIS PLAT REPRESENTS THE RESULTS OF A SURVEY MADE ON THE GROUND DURING THE MONTH OF DECEMBER, 2009.

APRIL 15, 2010, JACKIE LYNN LACY, R.P.L.S. #4021

STATE OF TEXAS
REGISTERED
JACKIE LYNN LACY
4021
PROFESSIONAL
LAND SURVEYOR

EXHIBIT "D"
Page 14 of 19

STATE OF TEXAS
SURPLUS RIGHT OF WAY TRACT 2
8.256 ACRE TRACT
F.M. NO. 3231
PROJECT NO: A 424 - 05 - 11
CONSTRUCTION CSJ: 424 - 05 -11
RUSK COUNTY, TEXAS

LACY SURVEYING AND MAPPING
P.O. BOX 736 ARP, TEXAS 75750
PHONE & FAX: (903) 859 8942
E-MAIL: LACYSUR@AOL.COM

PAGE 23 LACY SURVEYING 9038599942 04/14/2010 23:15

J.H. ROBINSON SURVEY A - 581
PANOLA COUNTY

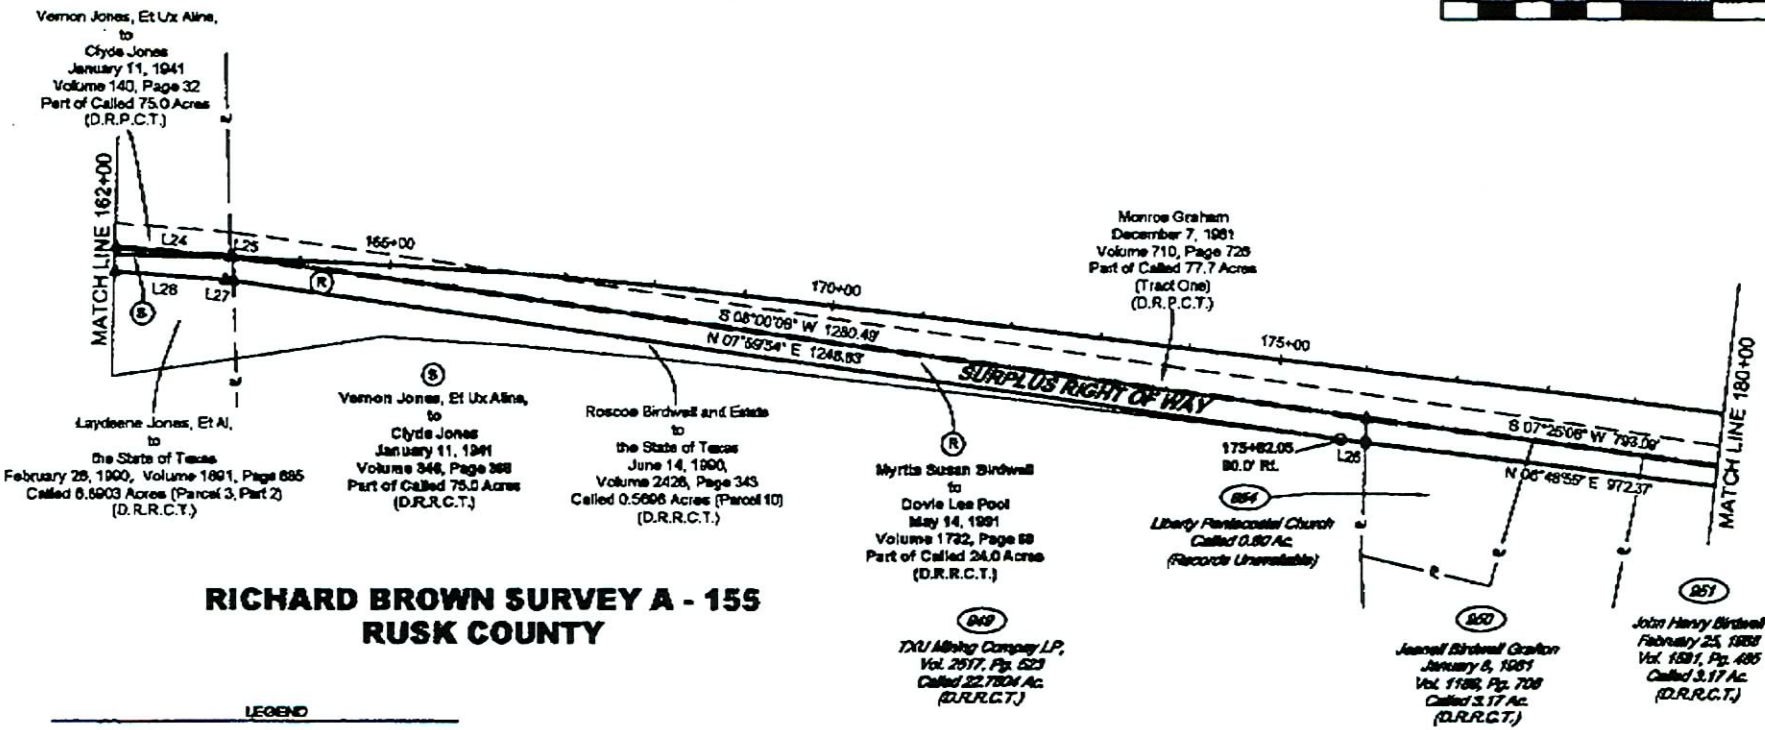

RICHARD BROWN SURVEY A - 155
RUSK COUNTY

LEGEND

- "■" TxDOT TYPE II MONUMENT FOUND
- "o" 1/2" IRON ROD FOUND
- "▲" 60D NAIL FOUND
- "Δ" POINT FOR CORNER
- SURVEY LINE
- —℄— PROPERTY LINE
- EXISTING RIGHT OF WAY
- COUNTY LINE - CENTERLINE OF OLD COUNTY ROAD
- RIGHT OF WAY OLD COUNTY ROAD
- CENTERLINE F.M. 3231

D.R.P.C.T. DEED RECORDS OF PANOLA COUNTY, TX.
D.R.R.C.T. DEED RECORDS OF RUSK COUNTY, TX.
P.O.B. POINT OF BEGINNING
P.O.C. POINT OF COMMENCEMENT
N.T.S. NOT TO SCALE

LINE	BEARING	DISTANCE
L24	S 04°32'10" W	126.16'
L25	S 06°00'02" W	2.30'
L26	N 06°46'04" E	29.25'
L27	N 06°02'01" E	8.52'
L28	N 04°31'56" E	121.52'

All bearings and coordinates shown are grid based on the Texas State Plane Coordinate System of 1983, (NAD 83, North Central Zone 4202) based on SEMPCO Monuments #97 and #101 (Converted from NAD 27).

I, JACKIE LYNN LACY REGISTERED PROFESSIONAL LAND SURVEYOR, DO HEREBY CERTIFY THAT THIS PLAT REPRESENTS THE RESULTS OF A SURVEY MADE ON THE GROUND DURING THE MONTH OF DECEMBER, 2009.

APRIL 15, 2010, JACKIE LYNN LACY, R.P.L.S. #4021

STATE OF TEXAS REGISTERED JACKIE LYNN LACY 4021 PROFESSIONAL LAND SURVEYOR

EXHIBIT "D"
Page 15 of 19

STATE OF TEXAS
SURPLUS RIGHT OF WAY TRACT 2
8.256 ACRE TRACT
F.M. NO. 3231
PROJECT NO: A 424 - 05 - 11
CONSTRUCTION CSJ: 424 - 05 -11
RUSK COUNTY, TEXAS

LACY SURVEYING AND MAPPING
P.O. BOX 736 ARP, TEXAS 75750
PHONE & FAX: (903) 859 9942
E-MAIL: LACYSUR@AOL.COM

04/14/2010 23:15 9038599942 LACY SURVEYING PAGE 24

J.H. ROBINSON SURVEY A - 581
PANOLA COUNTY

JAMES TALBOTT SURVEY A - 674
PANOLA COUNTY

0' 200' 400'

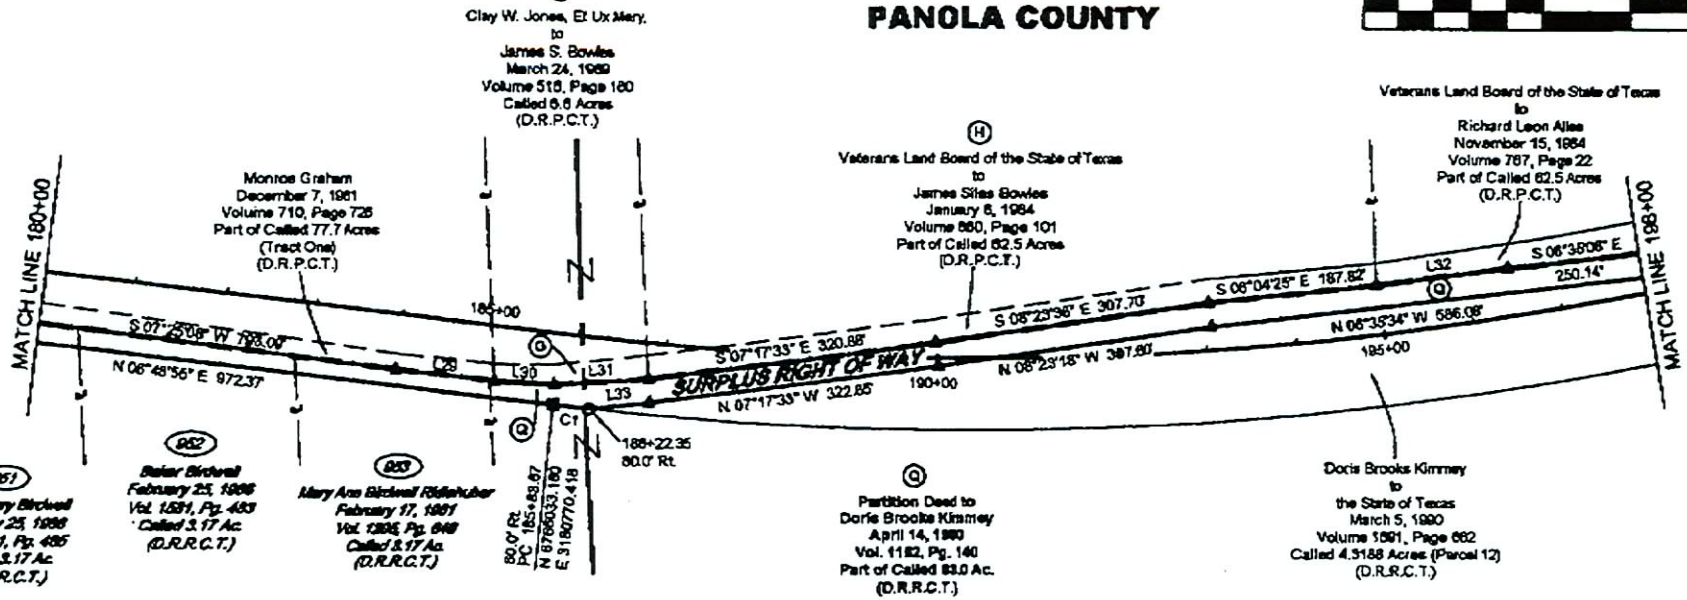

RICHARD BROWN SURVEY A - 155
RUSK COUNTY

JAMES TALBOTT SURVEY A - 781
RUSK COUNTY

LEGEND

- "⊞" TxDOT TYPE II MONUMENT FOUND
- "○" 1/2" IRON ROD FOUND
- "▲" 60D NAIL FOUND
- "Δ" POINT FOR CORNER
- ▬ ▬ ▬ SURVEY LINE
- —— ℄ —— PROPERTY LINE
- ——— EXISTING RIGHT OF WAY
- ▬ ▬ · ▬ COUNTY LINE - CENTERLINE OF OLD COUNTY ROAD
- ▬ ▬ ▬ RIGHT OF WAY OLD COUNTY ROAD
- ——— CENTERLINE F.M. 3231
- D.R.P.C.T. DEED RECORDS OF PANOLA COUNTY, TX.
- D.R.R.C.T. DEED RECORDS OF RUSK COUNTY, TX.
- P.O.B POINT OF BEGINNING
- P.O.C. POINT OF COMMENCEMENT
- N.T.S. NOT TO SCALE

CURVE	DELTA ANGLE	RADIUS	ARC LENGTH	CHORD BEARING	CHORD LENGTH
C1	00°35'20"	3899.72'	40.08'	N 06°34'07" E	40.08'

LINE	BEARING	DISTANCE
L29	S 06°22'56" W	112.24'
L30	S 03°44'06" W	87.52'
L31	S 03°13'12" E	106.17'
L32	S 07°26'46" E	148.29'
L33	N 05°25'40" W	89.04'

All bearings and coordinates shown are grid based on the Texas State Plane Coordinate System of 1983, (NAD 83, North Central Zone 4202) based on SEMPOO Monuments #97 and #101 (Converted from NAD 27).

I, JACKIE LYNN LACY REGISTERED PROFESSIONAL LAND SURVEYOR, DO HEREBY CERTIFY THAT THIS PLAT REPRESENTS THE RESULTS OF A SURVEY MADE ON THE GROUND DURING THE MONTH OF DECEMBER, 2009.

APRIL 15, 2010, JACKIE LYNN LACY, R.P.L.S. #4021

STATE OF TEXAS
REGISTERED
JACKIE LYNN LACY
4021
PROFESSIONAL
LAND SURVEYOR

EXHIBIT "D"
Page 16 of 19

STATE OF TEXAS
SURPLUS RIGHT OF WAY TRACT 2
8.256 ACRE TRACT
F.M. NO. 3231
PROJECT NO: A 424 - 05 - 11
CONSTRUCTION CSJ: 424 - 05 -11
RUSK COUNTY, TEXAS

LACY SURVEYING AND MAPPING
P.O. BOX 738 ARP, TEXAS 75750
PHONE & FAX: (903) 859 9942
E-MAIL: LACYSUR@AOL.COM

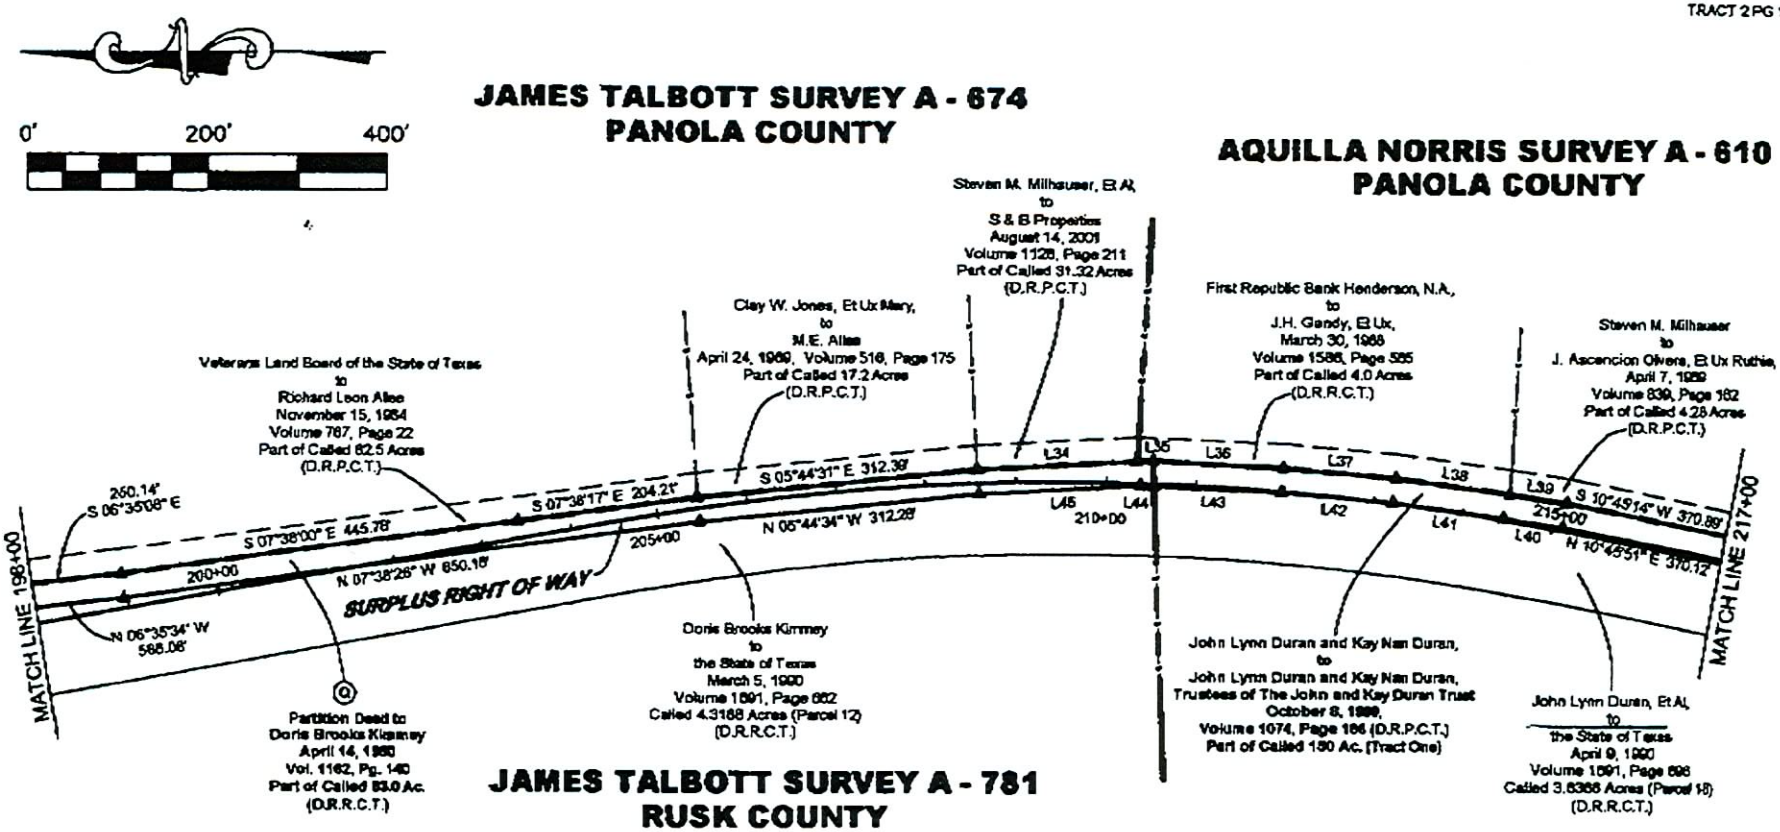

LEGEND

- "■" TxDOT TYPE II MONUMENT FOUND
- "○" 1/2" IRON ROD FOUND
- "▲" 60D NAIL FOUND
- "Δ" POINT FOR CORNER
- SURVEY LINE
- PROPERTY LINE
- EXISTING RIGHT OF WAY
- COUNTY LINE - CENTERLINE OF OLD COUNTY ROAD
- RIGHT OF WAY OLD COUNTY ROAD
- CENTERLINE F.M. 3231
- D.R.P.C.T. DEED RECORDS OF PANOLA COUNTY, TX.
- D.R.R.C.T. DEED RECORDS OF RUSK COUNTY, TX.
- P.O.B POINT OF BEGINNING
- P.O.C. POINT OF COMMENCEMENT
- N.T.S. NOT TO SCALE

LINE	BEARING	DISTANCE
L34	S 03°28'20" E	177.61'
L35	S 02°19'40" E	17.43'
L36	S 03°08'08" W	147.02'
L37	S 04°50'22" W	126.18'
L38	S 07°44'34" W	128.30'
L39	S 09°48'53" W	62.98'
L40	N 09°49'40" E	85.23'
L41	N 07°42'42" E	124.26'
L42	N 04°49'58" E	124.72'
L43	N 02°37'50" E	143.96'
L44	N 02°37'33" E	14.54'
L45	N 03°22'58" W	178.36'

All bearings and coordinates shown are grid based on the Texas State Plane Coordinate System of 1983, (NAD 83, North Central Zone 4202) based on SEMPCO Monuments #97 and #101 (Converted from NAD 27).

I, JACKIE LYNN LACY REGISTERED PROFESSIONAL LAND SURVEYOR, DO HEREBY CERTIFY THAT THIS PLAT REPRESENTS THE RESULTS OF A SURVEY MADE ON THE GROUND DURING THE MONTH OF DECEMBER, 2009.

APRIL 15, 2010, JACKIE LYNN LACY, R.P.L.S. #4021

STATE OF TEXAS
REGISTERED
JACKIE LYNN LACY
4021
PROFESSIONAL LAND SURVEYOR

EXHIBIT "D"
Page 17 of 19

STATE OF TEXAS
SURPLUS RIGHT OF WAY TRACT 2
8.256 ACRE TRACT
F.M. NO. 3231
PROJECT NO: A 424 - 05 - 11
CONSTRUCTION CSJ: 424 - 05 -11
RUSK COUNTY, TEXAS

LACY SURVEYING AND MAPPING
P.O. BOX 738 ARP, TEXAS 75750
PHONE & FAX: (903) 859 9942
E-MAIL: LACYSUR@AOL.COM

04/14/2010 23:15 9038599942 LACY SURVEYING PAGE 25

AQUILLA NORRIS SURVEY A - 610
PANOLA COUNTY

0' 200' 400'

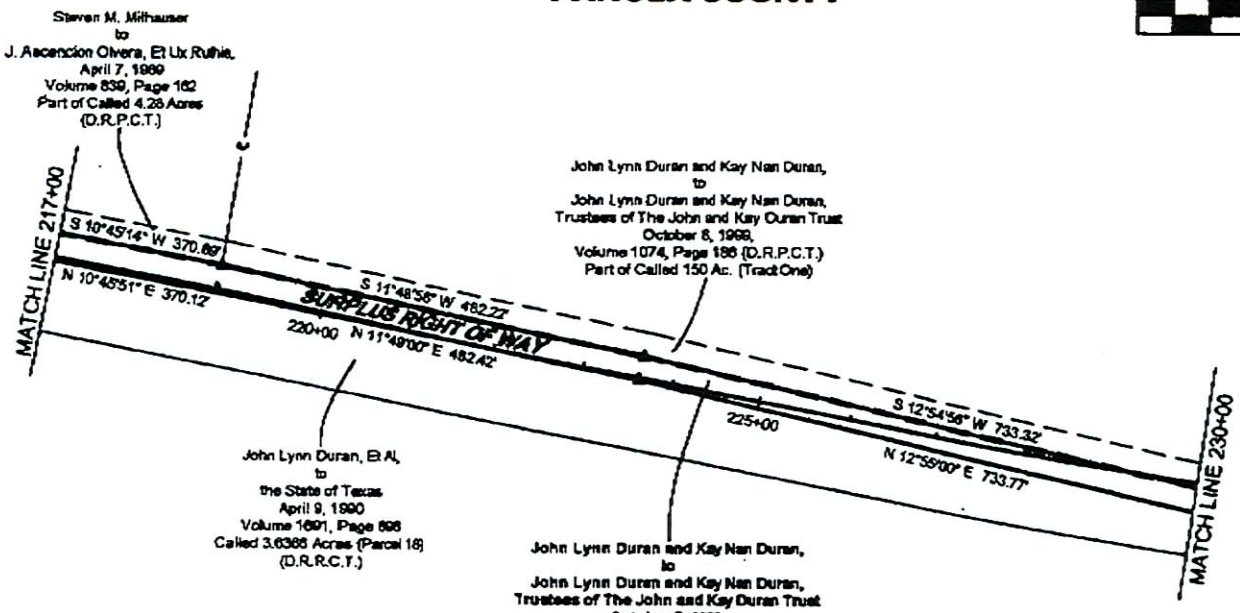

AQUILLA NORRIS SURVEY A - 610
RUSK COUNTY

LEGEND

- "⊞" TxDOT TYPE II MONUMENT FOUND
- "o" 1/2" IRON ROD FOUND
- "Δ" 60D NAIL FOUND
- "Δ" POINT FOR CORNER
- SURVEY LINE
- PROPERTY LINE
- EXISTING RIGHT OF WAY
- COUNTY LINE - CENTERLINE OF OLD COUNTY ROAD
- RIGHT OF WAY OLD COUNTY ROAD
- CENTERLINE F.M. 3231
- D.R.P.C.T. DEED RECORDS OF PANOLA COUNTY, TX.
- D.R.R.C.T. DEED RECORDS OF RUSK COUNTY, TX.
- P.O.B. POINT OF BEGINNING
- P.O.C. POINT OF COMMENCEMENT
- N.T.S. NOT TO SCALE

I, JACKIE LYNN LACY REGISTERED PROFESSIONAL LAND SURVEYOR, DO HEREBY CERTIFY THAT THIS PLAT REPRESENTS THE RESULTS OF A SURVEY MADE ON THE GROUND DURING THE MONTH OF DECEMBER, 2009.

APRIL 15, 2010, JACKIE LYNN LACY, R.P.L.S. #4021

STATE OF TEXAS
REGISTERED
JACKIE LYNN LACY
4021
PROFESSIONAL
LAND SURVEYOR

All bearings and coordinates shown are grid based on the Texas State Plane Coordinate System of 1983, (NAD 83, North Central Zone 4202) based on SEMPCO Monuments #97 and #101 (Converted from NAD 27).

STATE OF TEXAS
SURPLUS RIGHT OF WAY TRACT 2
8.256 ACRE TRACT
F.M. NO. 3231
PROJECT NO: A 424 - 05 - 11
CONSTRUCTION CSJ: 424 - 05 -11
RUSK COUNTY, TEXAS

LACY SURVEYING AND MAPPING
P.O. BOX 736 ARP, TEXAS 75750
PHONE & FAX: (903) 859 9942
E-MAIL: LACYSUR@AOL.COM

04/14/2010 23:15 9038599942 LACY SURVEYING PAGE 26

AQUILLA NORRIS SURVEY A - 610
PANOLA COUNTY

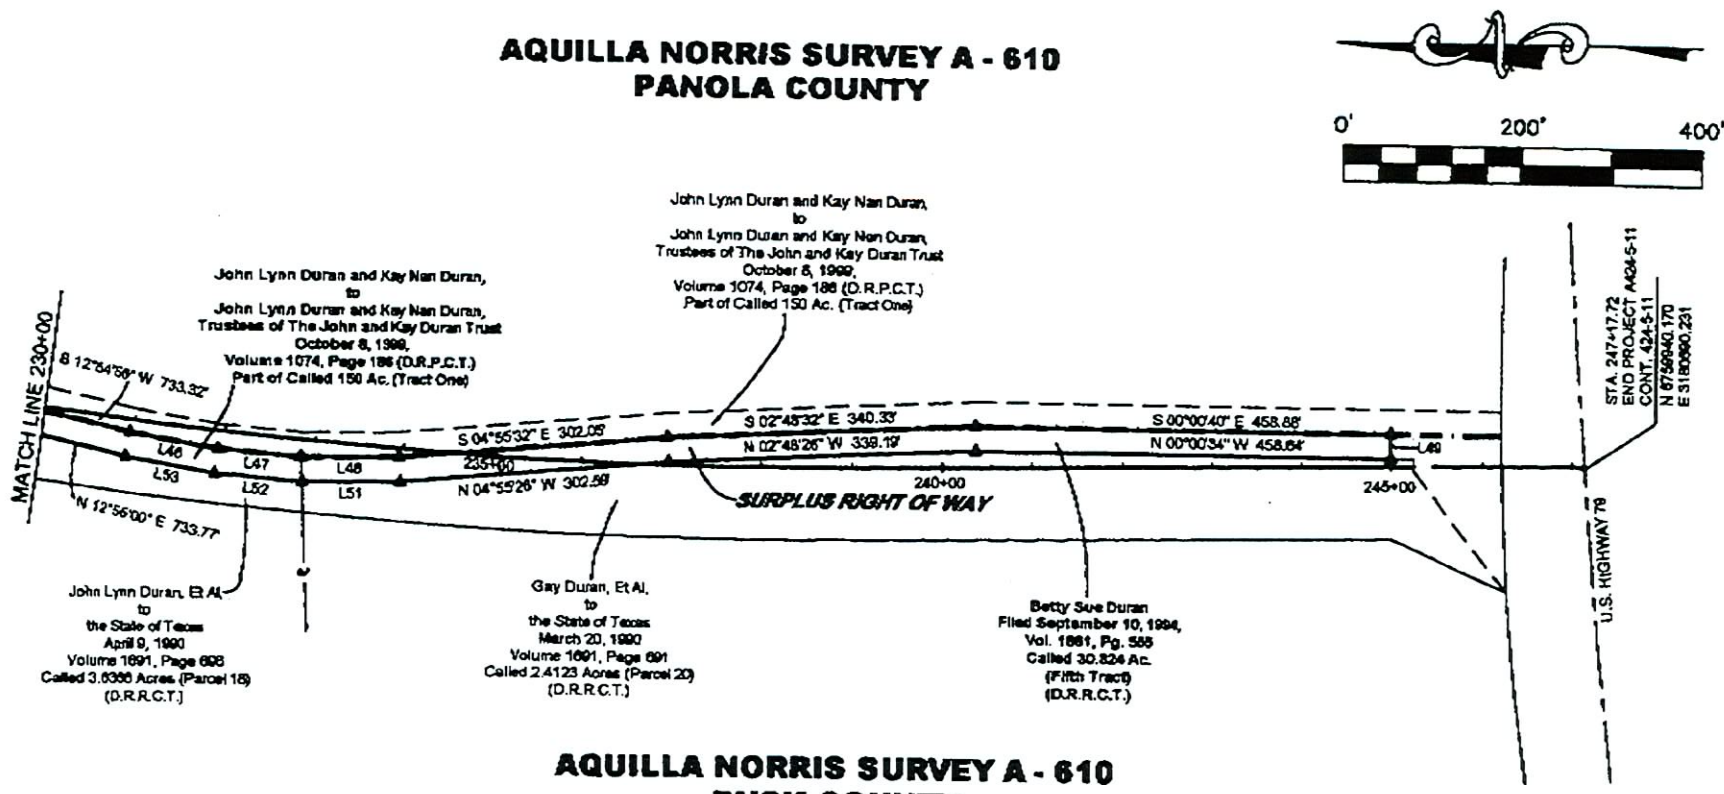

AQUILLA NORRIS SURVEY A - 610
RUSK COUNTY

LEGEND

"⊠" TxDOT TYPE II MONUMENT FOUND
"○" 1/2" IRON ROD FOUND
"Δ" 60D NAIL FOUND
"Δ" POINT FOR CORNER
—— ℄ —— PROPERTY LINE
———— EXISTING RIGHT OF WAY
— — — — COUNTY LINE - CENTERLINE OF OLD COUNTY ROAD
— — — — RIGHT OF WAY OLD COUNTY ROAD
———— CENTERLINE F.M. 3231
D.R.P.C.T. DEED RECORDS OF PANOLA COUNTY, TX.
D.R.R.C.T. DEED RECORDS OF RUSK COUNTY, TX.
P.O.B. POINT OF BEGINNING
P.O.C. POINT OF COMMENCEMENT
N.T.S. NOT TO SCALE

CURVE	DELTA ANGLE	RADIUS	ARC LENGTH	CHORD BEARING	CHORD LENGTH
C2	03°24'28"	2915.00'	173.35'	S 86°50'21" W	173.32'

LINE	BEARING	DISTANCE
L46	S 09°56'48" W	100.34'
L47	S 05°10'47" W	89.87'
L48	S 00°29'46" E	111.05'
L49	S 89°55'17" W	27.06'
L51	N 00°36'17" W	111.82'
L52	N 05°10'51" E	94.26'
L53	N 09°55'52" E	102.16'

All bearings and coordinates shown are grid based on the Texas State Plane Coordinate System of 1983, (NAD 83, North Central Zone 4202) based on SEMPCO Monuments #97 and #101 (Converted from NAD 27).

I, JACKIE LYNN LACY REGISTERED PROFESSIONAL LAND SURVEYOR, DO HEREBY CERTIFY THAT THIS PLAT REPRESENTS THE RESULTS OF A SURVEY MADE ON THE GROUND DURING THE MONTH OF DECEMBER, 2009.

APRIL 15, 2010, JACKIE LYNN LACY, R.P.L.S. #4021

STATE OF TEXAS
REGISTERED
JACKIE LYNN LACY
4021
PROFESSIONAL
LAND SURVEYOR

EXHIBIT "D"
Page 19 of 19

STATE OF TEXAS
SURPLUS RIGHT OF WAY TRACT 2
8.256 ACRE TRACT
F.M. NO. 3231
PROJECT NO: A 424 - 05 - 11
CONSTRUCTION CSJ: 424 - 05 -11
RUSK COUNTY, TEXAS

LACY SURVEYING AND MAPPING
P.O. BOX 738 ARP, TEXAS 75750
PHONE & FAX: (903) 859 9942
E-MAIL: LACYSUR@AOL.COM

04/14/2010 23:15 9038599942 LACY SURVEYING PAGE 27