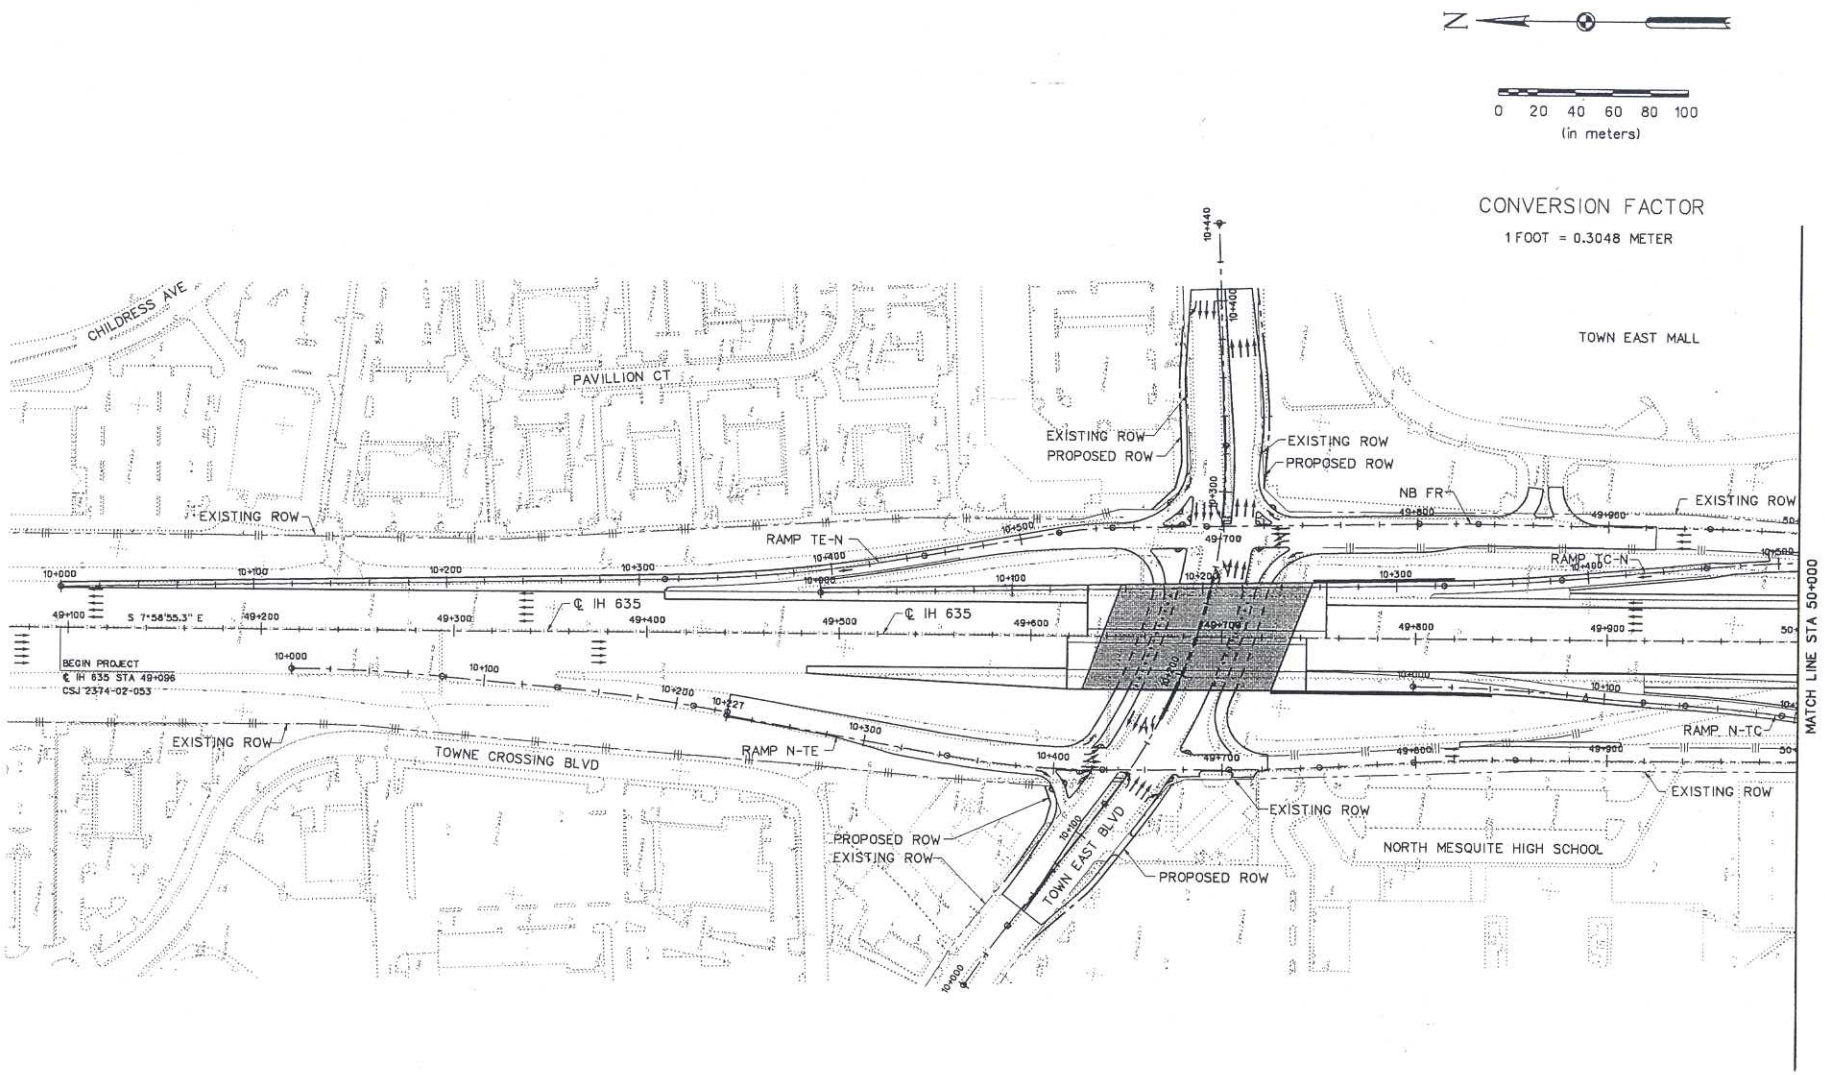

LEGEND

PROPOSED

EXISTING

Categorical Exclusion
Mesquite Section
Appendix A
Page A5 of A15

Texas Department of Transportation

INTERSTATE 635 LBJ Corridor Transportation Study

IH 635 PRELIMINARY
PLAN VIEW

IH 30 TO US 80

Figure 5

NOVEMBER 2001

SHEET 1 OF 4

11712 G:\bj\metschem\east\cadd\cutsheets\sepik11.dgn 06-SEP-2002