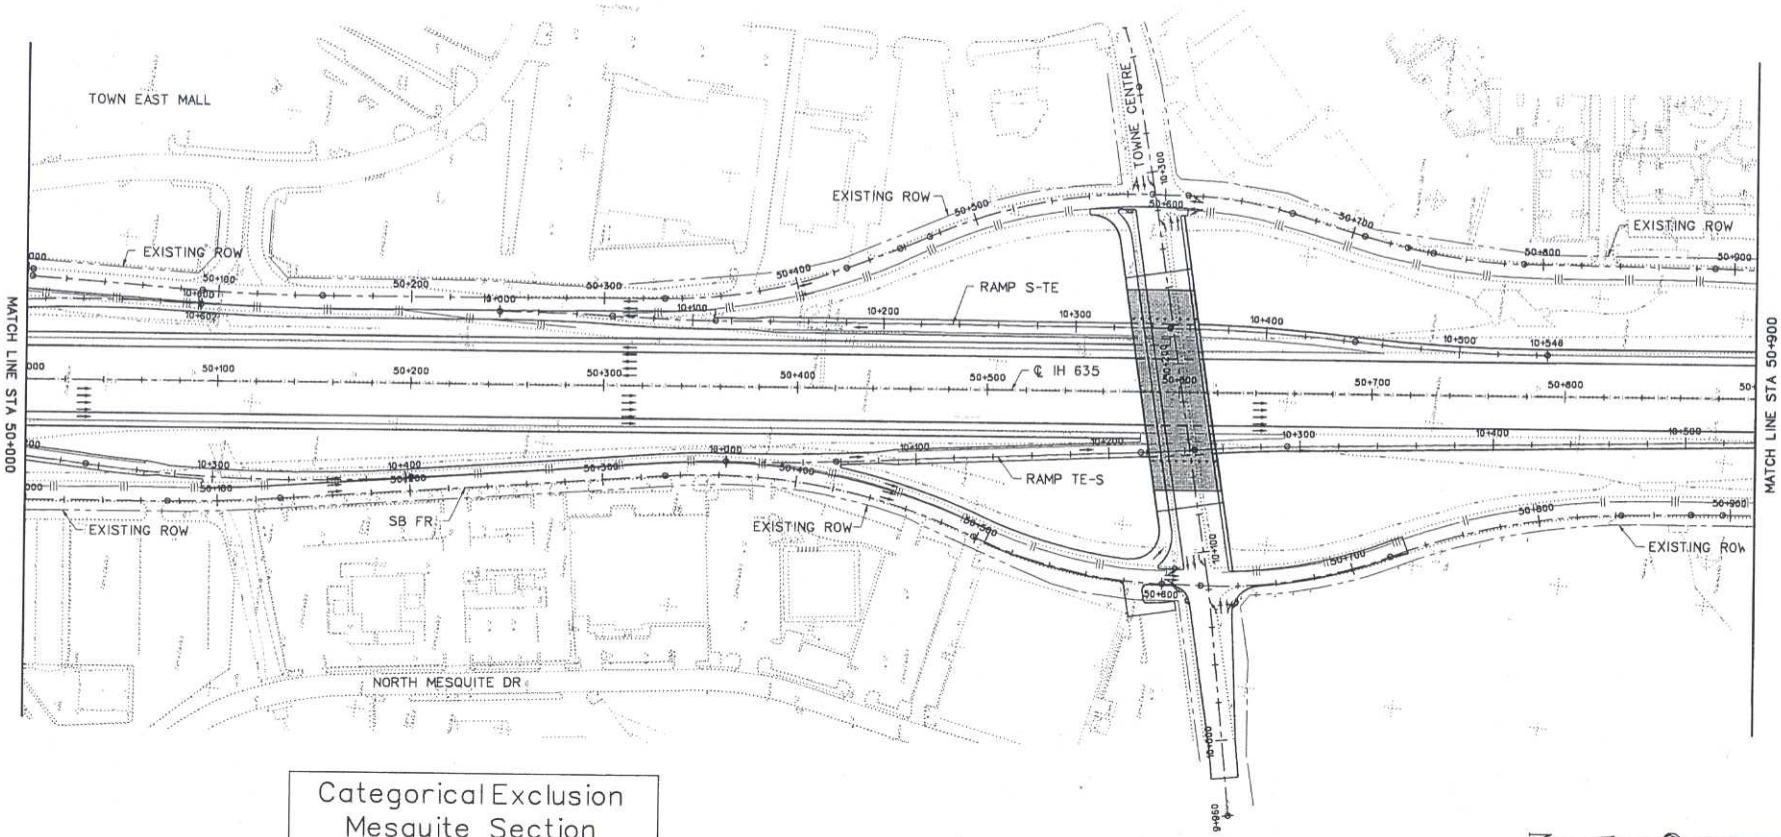

Categorical Exclusion
Mesquite Section
Appendix A
Page A6 of A15

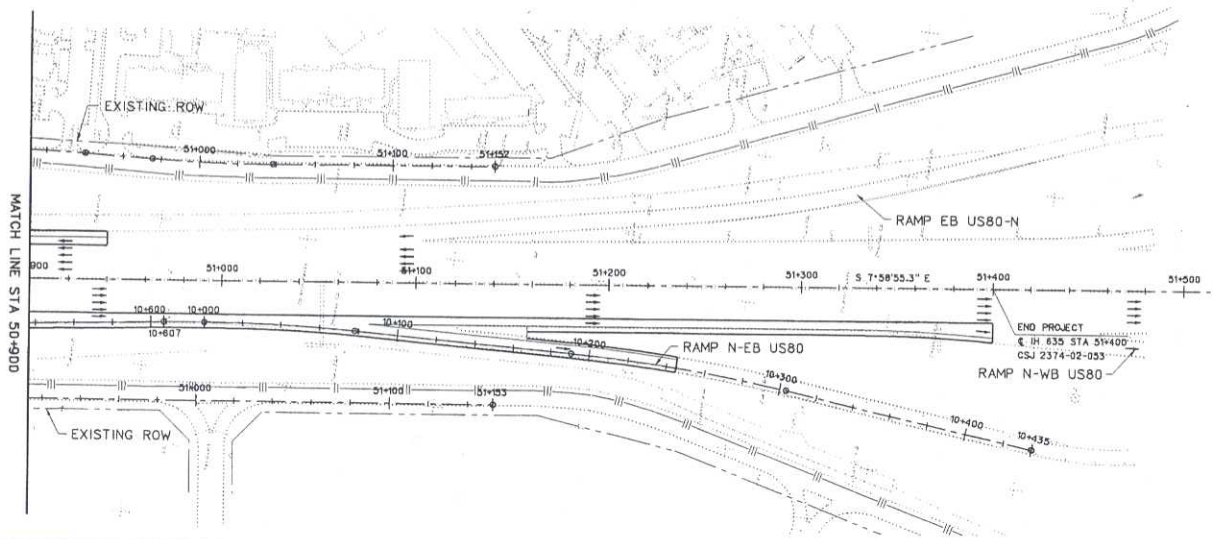

N

0 20 40 60 80 100
(in meters)

LEGEND

PROPOSED

EXISTING

CONVERSION FACTOR

1 FOOT = 0.3048 METER

Texas Department of Transportation

LBJ Corridor Transportation Study

IH 635 PRELIMINARY
PLAN VIEW

IH 30 TO US 80

Figure 6

NOVEMBER 2001

SHEET 2 OF 4

11712 G:\bj\metschem\east\cadd\cutsheets\sepik12.dgn 06-SEP-2002