N

0 20 40 60 80 100
(in meters)

CONVERSION FACTOR
1 FOOT = 0.3048 METER

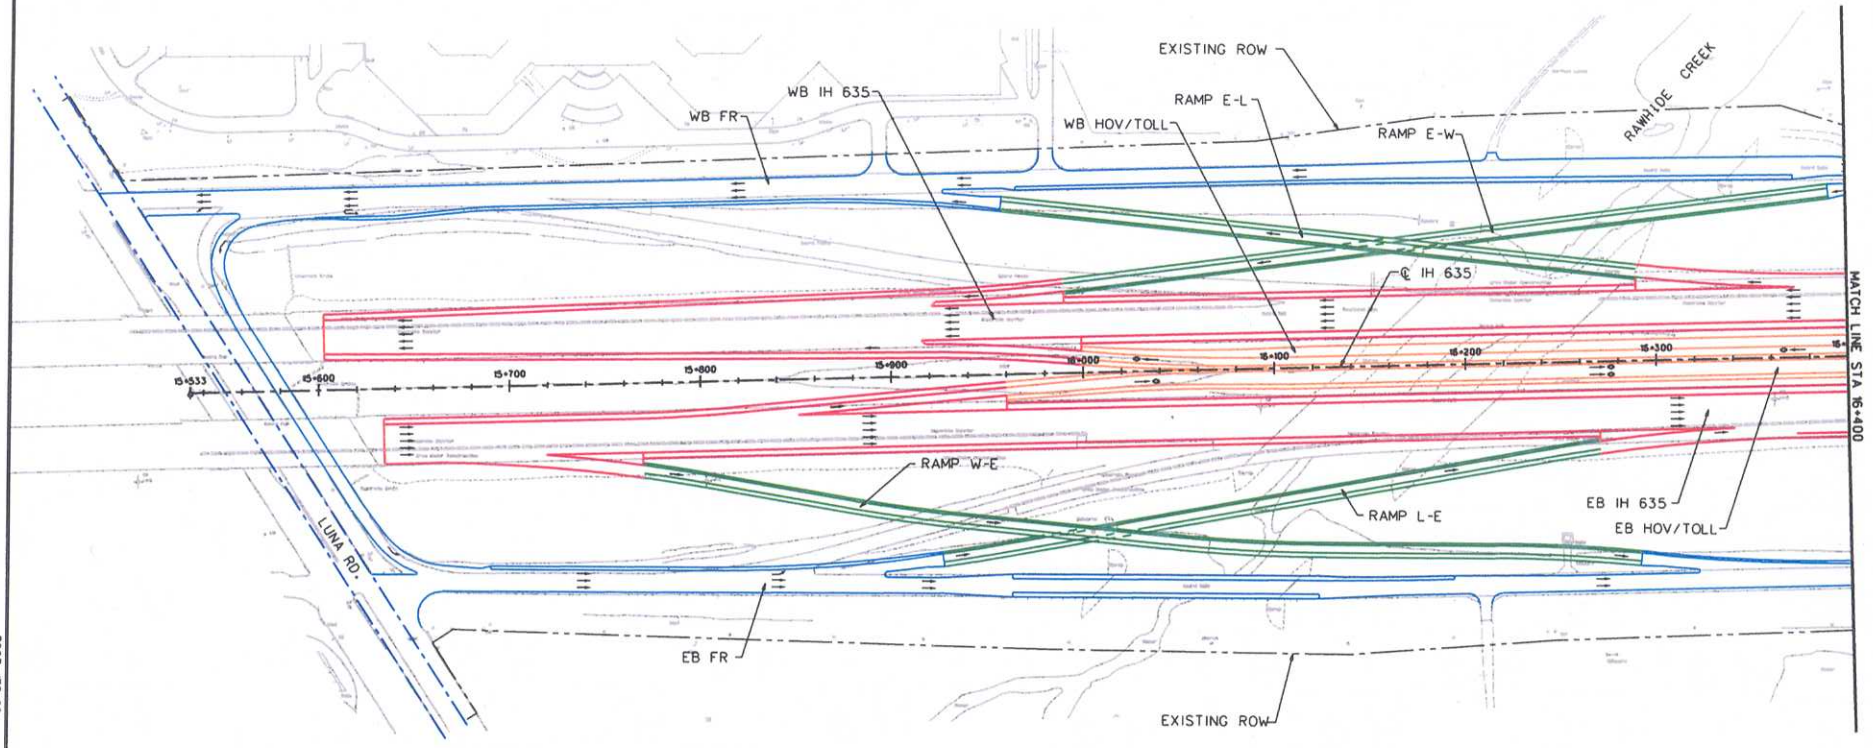

LEGEND

- PROPOSED MAIN LANE
- PROPOSED HOV LANE
- PROPOSED FRONTAGE ROAD
- PROPOSED RAMP
- PROPOSED DIRECT CONNECTOR
- BY-PASS FRONTAGE ROAD
- EXISTING
- EXISTING ROW
- PROPOSED ROW

Texas Department of Transportation

INTERSTATE 635 LBJ Corridor Transportation Study

IH 635 PRELIMINARY PLAN VIEW

STA 15+533 TO STA 16+400

DATE: APRIL 2002

SHEET 1 OF 23

11712 g:\lbj\metschem\west\codd\EA\swpl-ea01.dgn 06-SEP-2002