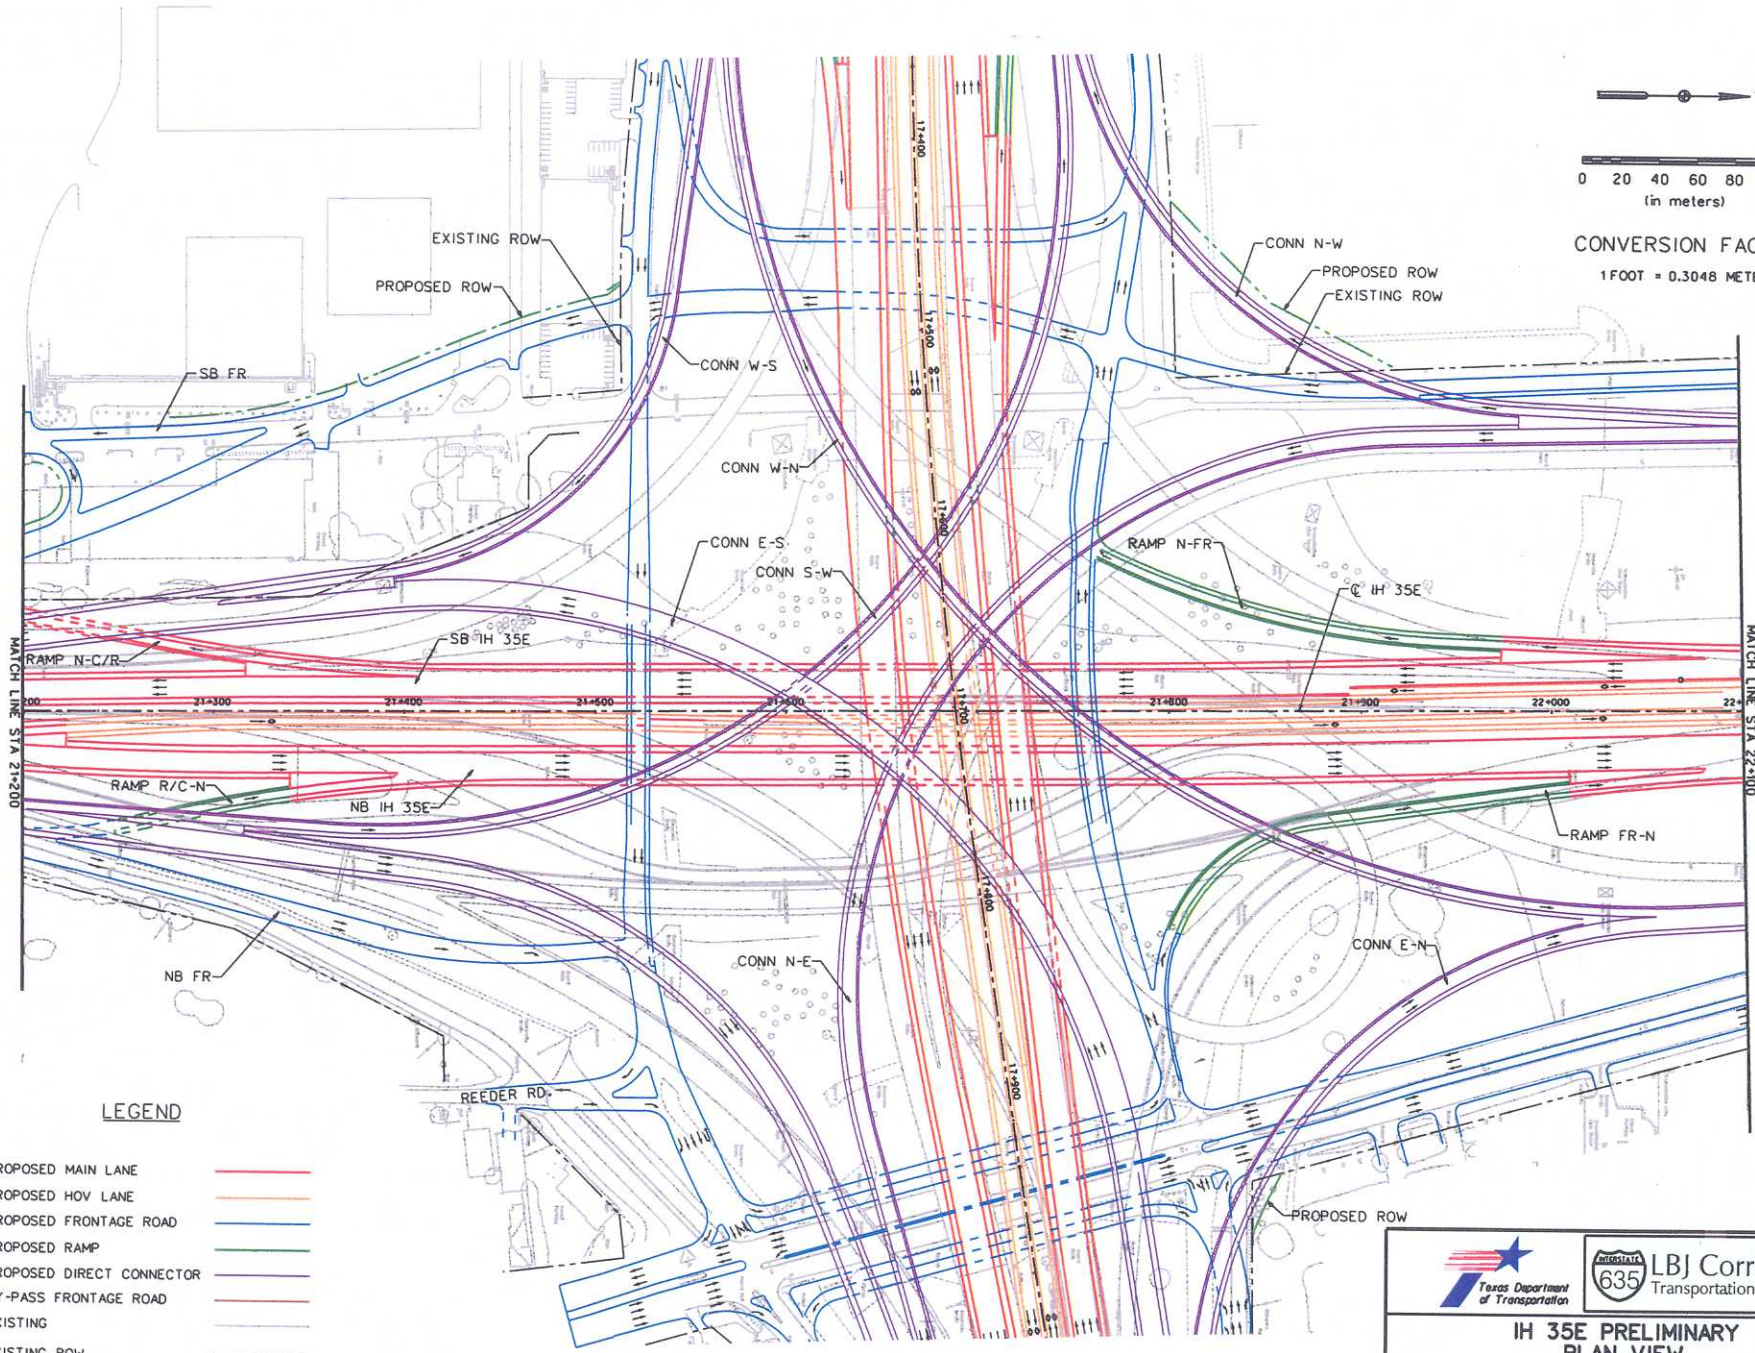

Texas Department of Transportation

INTERSTATE 635 LBJ Corridor Transportation Study

IH 35E PRELIMINARY PLAN VIEW

STA 21+200 TO STA 22+100

DATE: APRIL 2002

SHEET 19 OF 23

11712 g:\bj\metschem\west\codd\EA\swpi-ea19.dgn 06-SEP-2002