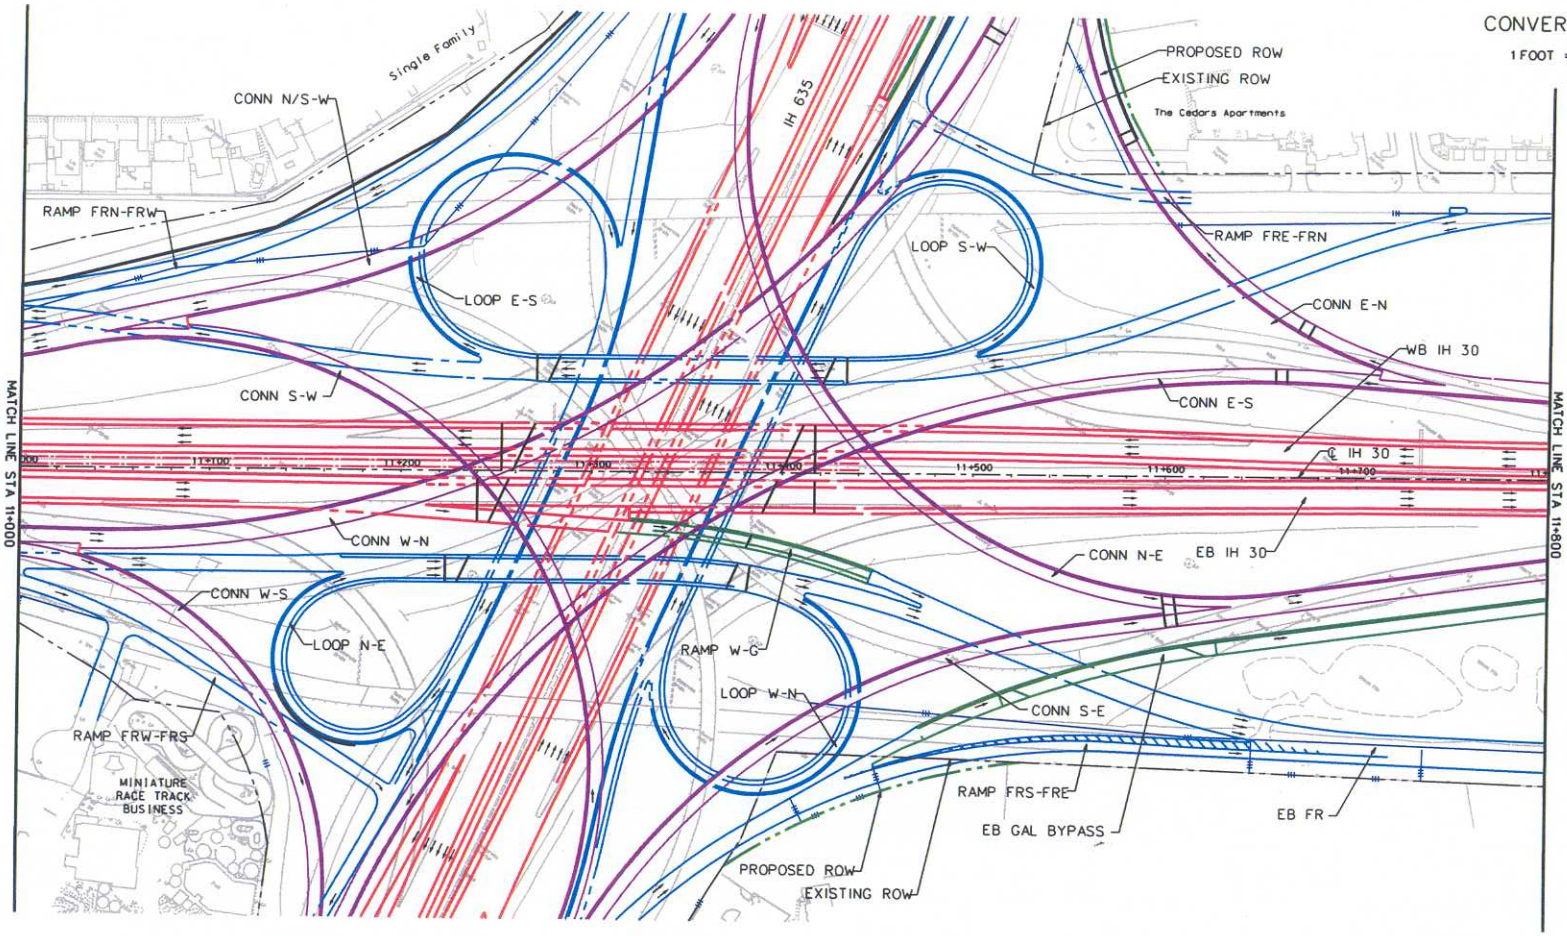

0 20 40 60 80 100
(in meters)

CONVERSION FACTOR

1 FOOT = 0.3048 METER

LEGEND

PROPOSED MAIN LANE	
PROPOSED HOV LANE	
PROPOSED FRONTAGE ROAD	
PROPOSED RAMP	
PROPOSED DIRECT CONNECTOR	
EXISTING	
EXISTING ROW	
PROPOSED ROW	

Texas Department of Transportation

INTERSTATE 635 LBJ Corridor Transportation Study

IH 30 PRELIMINARY PLAN VIEW

STA 11+000 TO STA 11+800

DATE: MAY 2002

SHEET 26 OF 27

11712 G:\bj\metschem\east\codd\EA\lsepleast26.dgn 06-SEP-2002