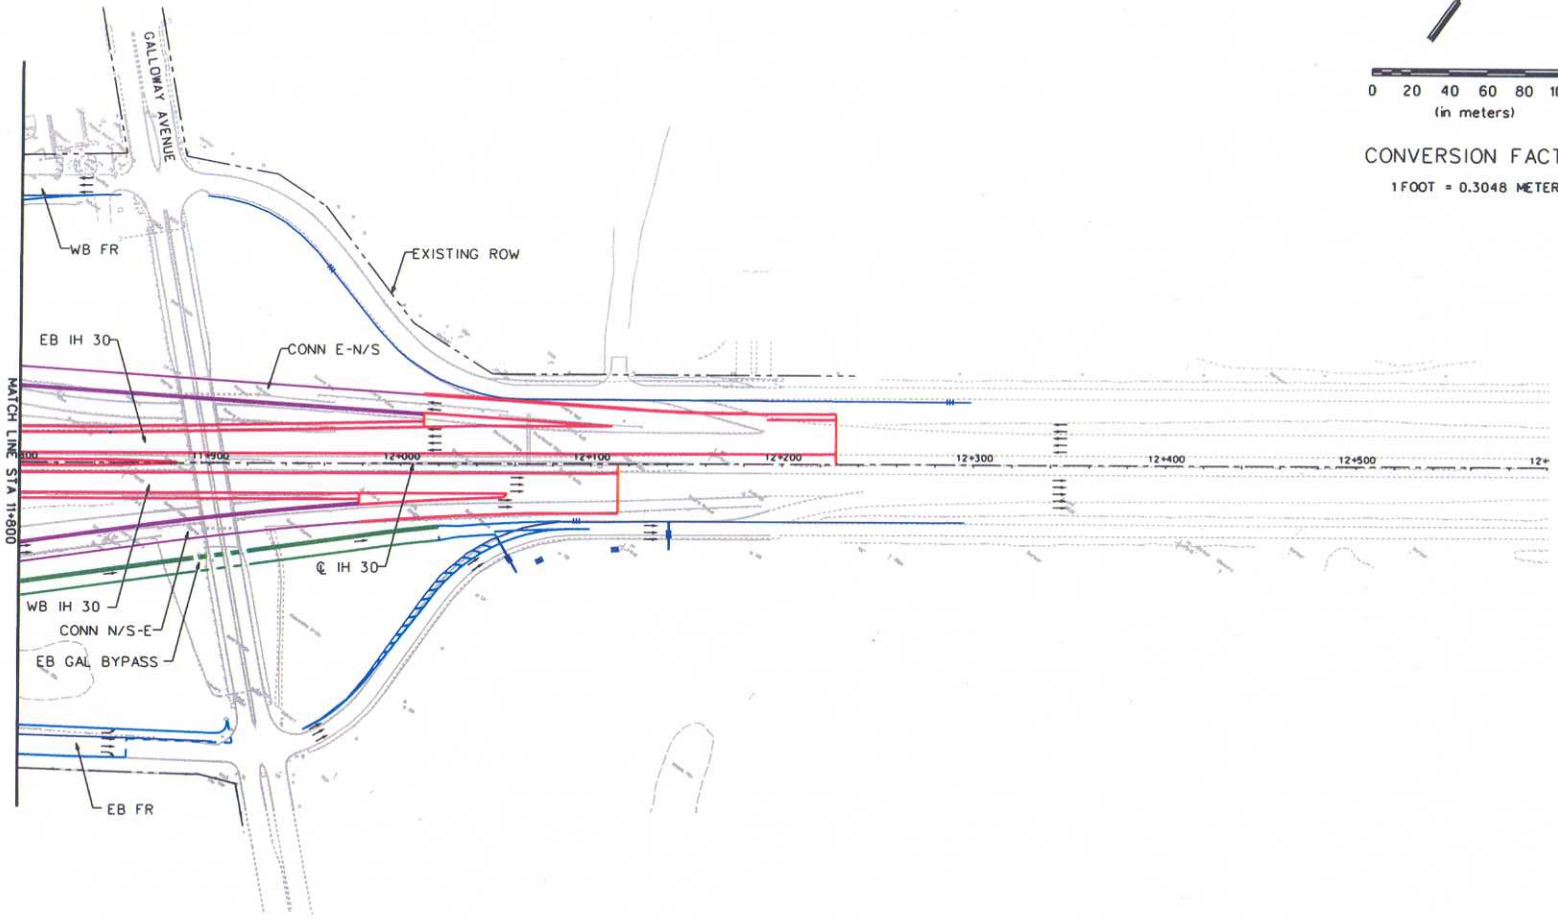

N

0 20 40 60 80 100
(in meters)

CONVERSION FACTOR

1 FOOT = 0.3048 METER

LEGEND

- PROPOSED MAIN LANE
- PROPOSED HOV LANE
- PROPOSED FRONTAGE ROAD
- PROPOSED RAMP
- PROPOSED DIRECT CONNECTOR
- EXISTING
- EXISTING ROW
- PROPOSED ROW

Texas Department of Transportation

INTERSTATE 635 LBJ Corridor Transportation Study

IH 30 PRELIMINARY PLAN VIEW

STA 11+800 TO END

DATE: MAY 2002

SHEET 27 OF 27

11712 G:\bj\metschem\east\codd\EA\lsepleast27.dgn 06-SEP-2002