
















mobility 35

ROADWAY LEGEND

- PROPOSED CENTERLINE/BASELINE
- PROPOSED ROW
- EXISTING ROW
- PARCEL LINE
- NOISE BARRIER
- RETAINING WALL
- PROPOSED MANAGED LANE
- PROPOSED GENERAL PURPOSE/BYPASS/RAMP LANE
- PROPOSED FRONTAGE LANE AND CROSS STREETS
- PROPOSED SHARED-USE PATH
- PROPOSED BRIDGE
- PROPOSED BIKE/PED BUFFER/GRASS
- ADJACENT PROJECTS, BY OTHERS
- PROPOSED TRAVEL LANE
- 100 YR FLOODPLAIN
- PROPOSED DRAINAGE

ORTHOPHOTO
NAD 83 / TEXAS
SCALE IS 1"=50'

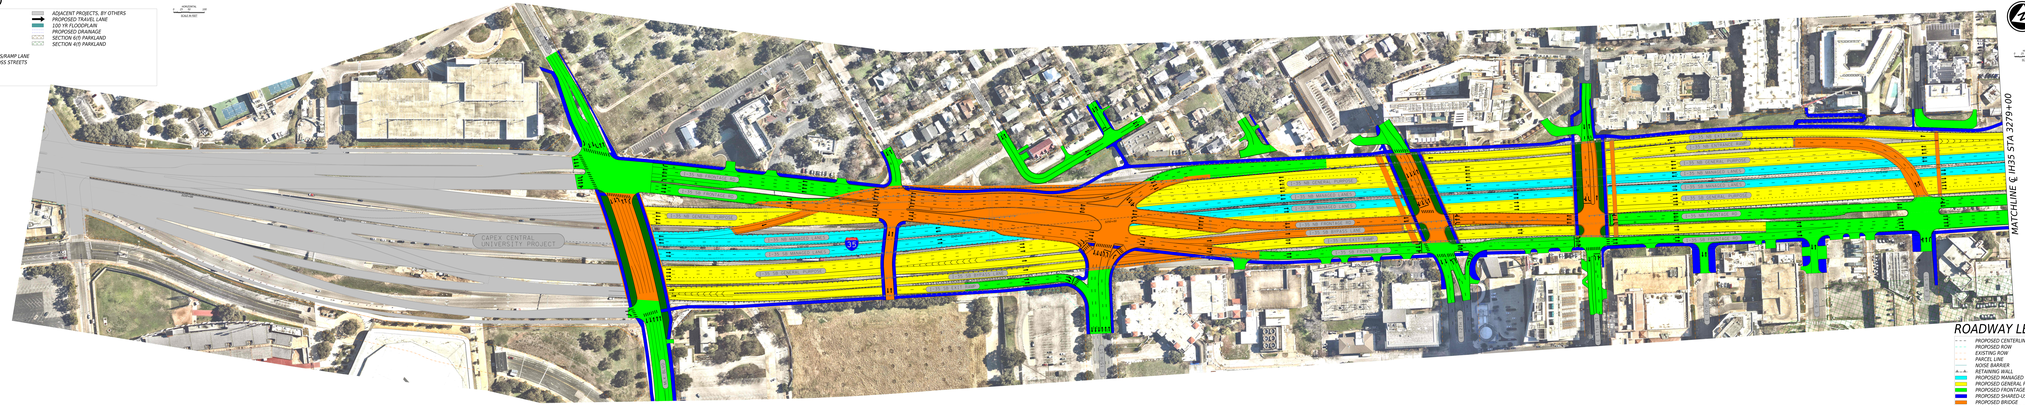

ORTHOPHOTO
NAD 83 / TEXAS
SCALE IS 1"=50'

ROADWAY LEGEND

- PROPOSED CENTERLINE/BASELINE
- PROPOSED ROW
- EXISTING ROW
- PARCEL LINE
- NOISE BARRIER
- RETAINING WALL
- PROPOSED MANAGED LANE
- PROPOSED GENERAL PURPOSE/BYPASS/RAMP LANE
- PROPOSED FRONTAGE LANE AND CROSS STREETS
- PROPOSED SHARED-USE PATH
- PROPOSED BRIDGE
- PROPOSED BIKE/PED BUFFER/GRASS
- ADJACENT PROJECTS, BY OTHERS
- PROPOSED TRAVEL LANE
- 100 YR FLOODPLAIN
- PROPOSED DRAINAGE

SHEET 3 OF 3

mobility 35

TEXAS DEPARTMENT OF TRANSPORTATION
ROADWAY DESIGN EXHIBIT
TRAVIS COUNTY

TUCKER FERGUSON, P.E. - DISTRICT ENGINEER
AUSTIN DISTRICT

FEDERAL AID PROJECT NUMBER
CSJ: 0015-13-442

CAPITAL EXPRESS - CENTRAL DOWNTOWN

FOR THE CONSTRUCTION OF FREEWAY OPERATION IMPROVEMENTS CONSISTING OF RECONSTRUCT IH-35 MAINLANES AND FRONTAGE ROADS FROM MLK BLVD TO LADYBIRD LAKE, ADD NB AND SB NON-TOLLED MANAGED LANES, RECONSTRUCT RAMPS, IMPROVE FRONTAGE ROADS, RECONSTRUCT INTERSECTIONS AND BRIDGES.

PROJECT LIMITS

FROM MLK BLVD TO LADY BIRD LAKE
FROM STA 3234+70.00 TO STA 3332+72.32

NET LENGTH OF PROJECT = 9,802.32 FEET = 1.857 MILES

TRAFFIC DATA

2023 ADT	142,594 VPD
2043 ADT	199,632 VPD

ROADWAY	FUNCTIONAL CLASSIFICATION	DESIGN SPEED
GENERAL PURPOSE (MAIN LANES)	URBAN FREEWAY	60 MPH
MANAGED LANES (MAIN LANES)	URBAN FREEWAY	60 MPH
RAMPS	URBAN FREEWAY	40 MPH
FRONTAGE ROAD RAMPS	URBAN COLLECTOR	25-35 MPH
COLLECTOR-DISTRIBUTORS	URBAN FREEWAY	45 MPH
FRONTAGE ROADS	URBAN COLLECTOR	35 MPH
CROSS STREETS	URBAN ARTERIAL, COLLECTOR, LOCAL	25-35 MPH
RIGHT TURN LANES		15 MPH
TURN AROUNDS		15 MPH
SHARED USE PATHS		15 MPH

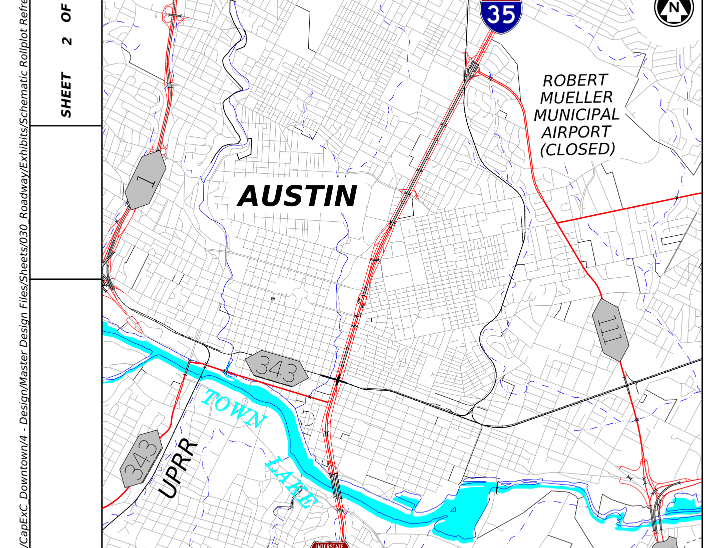

LOCATION MAP : N.T.S.

ALL PROJECT COORDINATES ARE BASED ON THE TEXAS COORDINATE SYSTEM, TEXAS CENTRAL ZONE, NAD 83 (2011) / NAVD 88. ALL COORDINATES SHOWN HEREON ARE SURFACE AND CAN BE CONVERTED TO GRID BY DIVIDING BY A SURFACE ADJUSTMENT FACTOR OF 1.00011.
UNITS: U.S. SURVEY FEET

DESIGN STANDARDS USED

TXDOT ROADWAY DESIGN MANUAL: DECEMBER 2022
TEXAS ACCESSIBILITY STANDARDS: 2012

NOT A BIDDING DOCUMENT

7/8/2025
DATE

SUBMITTED FOR APPROVAL FOR FURTHER PROJECT DEVELOPMENT

RECOMMENDED BY ____ ADANVCED PROJECT DEVLOPEMENT DIRECTOR

RECOMMENDED BY ____ DISTRICT DESIGN ENGINEER

RECOMMENDED BY ____ AREA ENGINEER

APPROVED BY ____ DIRECTOR, TRANSPORTATION PLANNING & DEVLEOPMENT

SHEET NO.

DGN:	STATE	DIST	COUNTY	
CHK DGN:	TEXAS	AUS	TRAVIS	
DWG:	CONT	SECT	JOB	HIGHWAY
CHK DWG:	0015	13	442	IH 35

Texas Department of Transportation

©TxDOT 2025

DATE: 7/8/2025 1:01:28 PM
FILE: pw://wsp-us-pw.bentley.com:wsp-us-pw-02/Documents/TX DOT Projects/CapExC_Downtown/4 - Design/Master Design Files/Sheets/030_Roadway/Exhibits/Schematic Rollplot Refresh CapEx DT and LBL/442-03000112_CapExDT-WSP_ROADWAY_ROLL-02.dgn

WSP USA Inc
1601 S MoPac Expy, Suite 325
Austin, TX 78746
TEL: 737.703.3900
TBPE F-2263

mobility CAPITAL AREA

ROADWAY LEGEND

- PROPOSED CENTERLINE/BASELINE
- PROPOSED ROW
- EXISTING ROW
- PARCEL LINE
- NOISE BARRIER
- RETAINING WALL
- PROPOSED MANAGED LANE
- PROPOSED GENERAL PURPOSE/BYPASS/RAMP LANE
- PROPOSED FRONTAGE LANE AND CROSS STREETS
- PROPOSED SHARED-USE PATH
- PROPOSED BRIDGE
- PROPOSED BIKE/PED BUFFER/GRASS
- ADJACENT PROJECTS, BY OTHERS
- PROPOSED TRAVEL LANE
- 100 YR FLOODPLAIN
- PROPOSED DRAINAGE
- SECTION 6(f) PARKLAND
- SECTION 4(f) PARKLAND

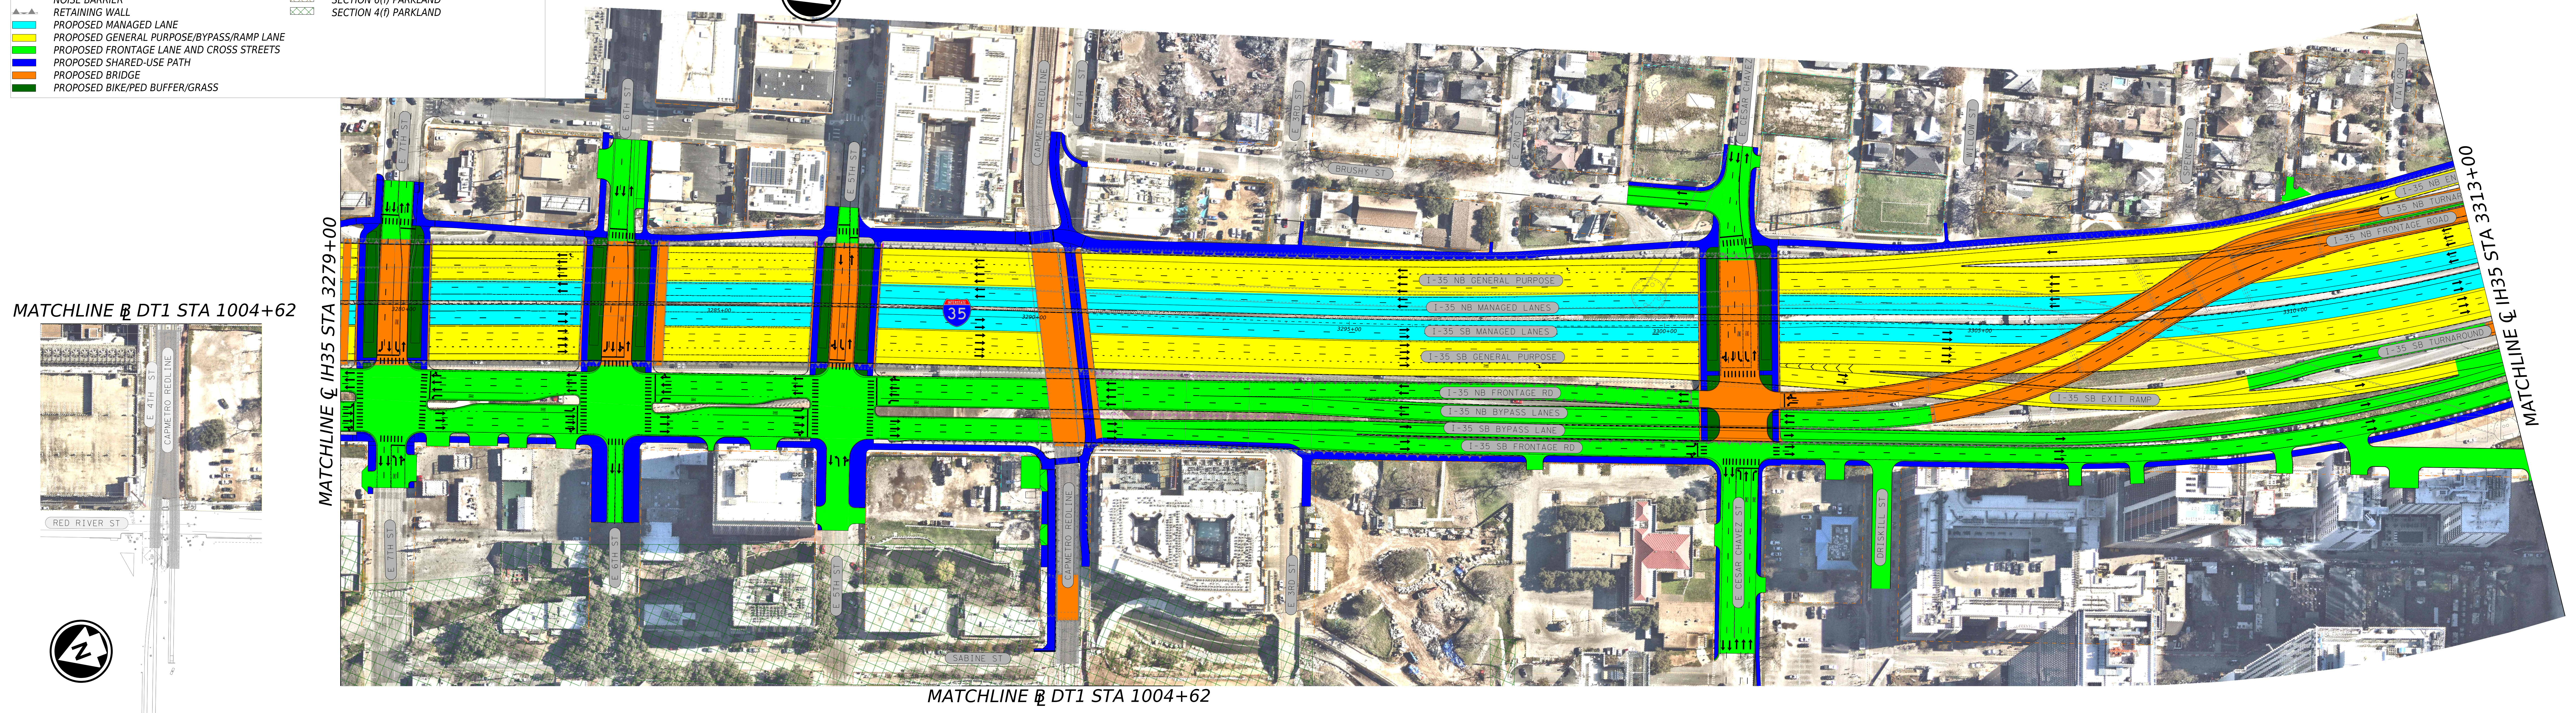

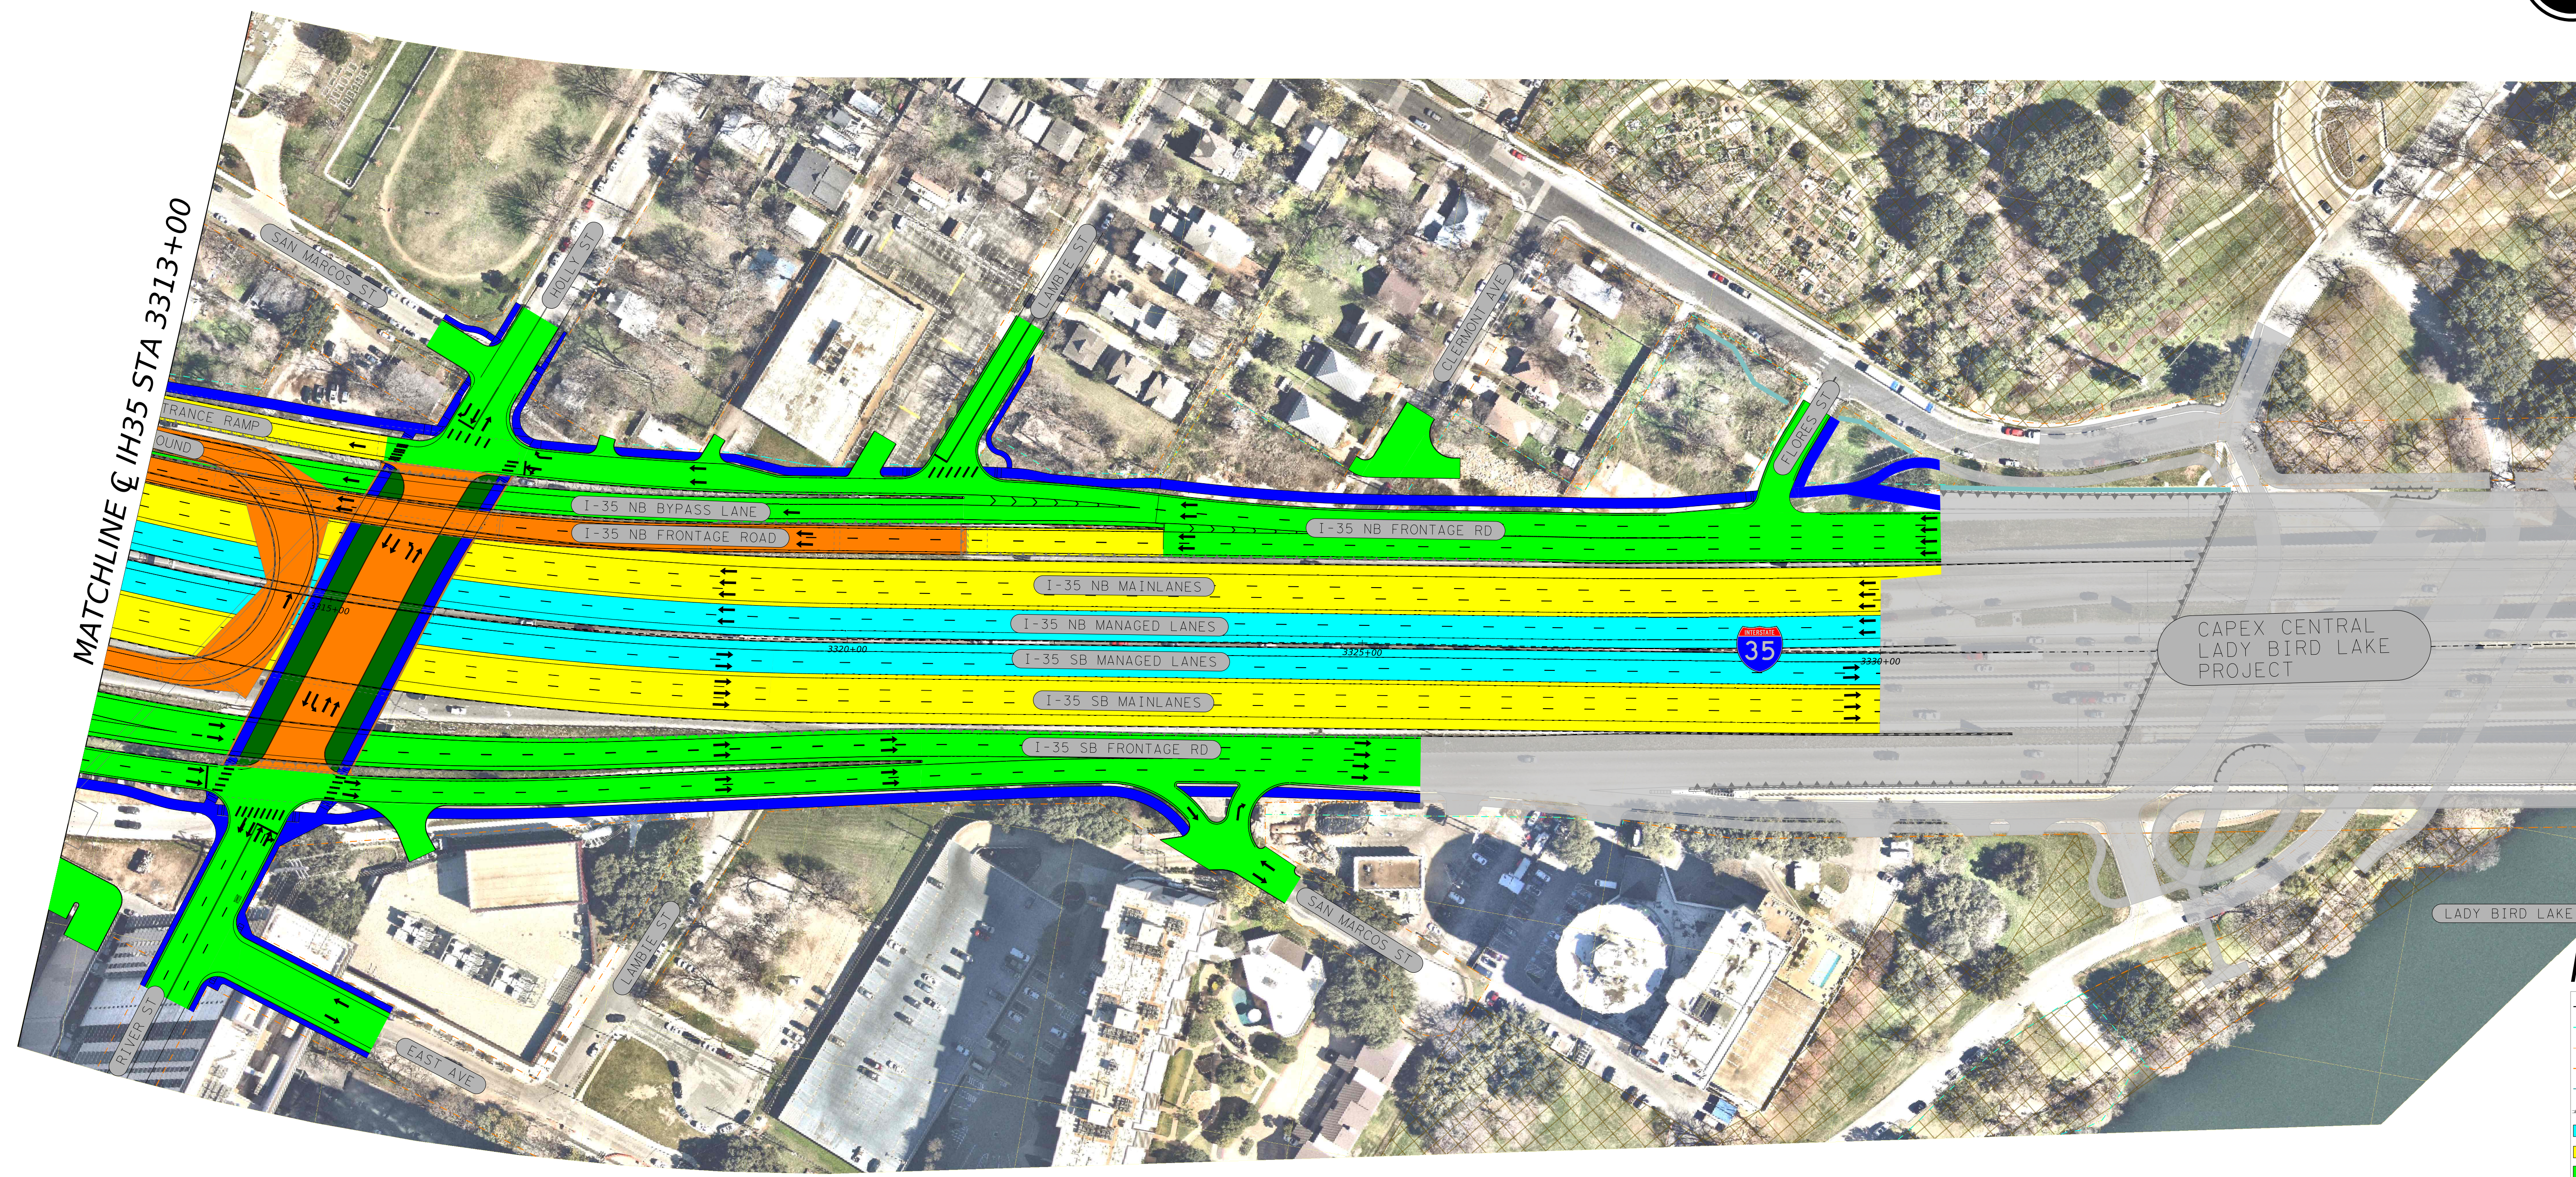

ROADWAY LEGEND

- PROPOSED CENTERLINE/BASELINE
- PROPOSED ROW
- EXISTING ROW
- PARCEL LINE
- NOISE BARRIER
- RETAINING WALL
- PROPOSED MANAGED LANE
- PROPOSED GENERAL PURPOSE/BYPASS/RAMP LANE
- PROPOSED FRONTAGE LANE AND CROSS STREETS
- PROPOSED SHARED-USE PATH
- PROPOSED BRIDGE
- PROPOSED BIKE/PED BUFFER/GRASS
- ADJACENT PROJECTS, BY OTHERS
- PROPOSED TRAVEL LANE
- 100 YR FLOODPLAIN
- PROPOSED DRAINAGE
- SECTION 6(f) PARKLAND
- SECTION 4(f) PARKLAND